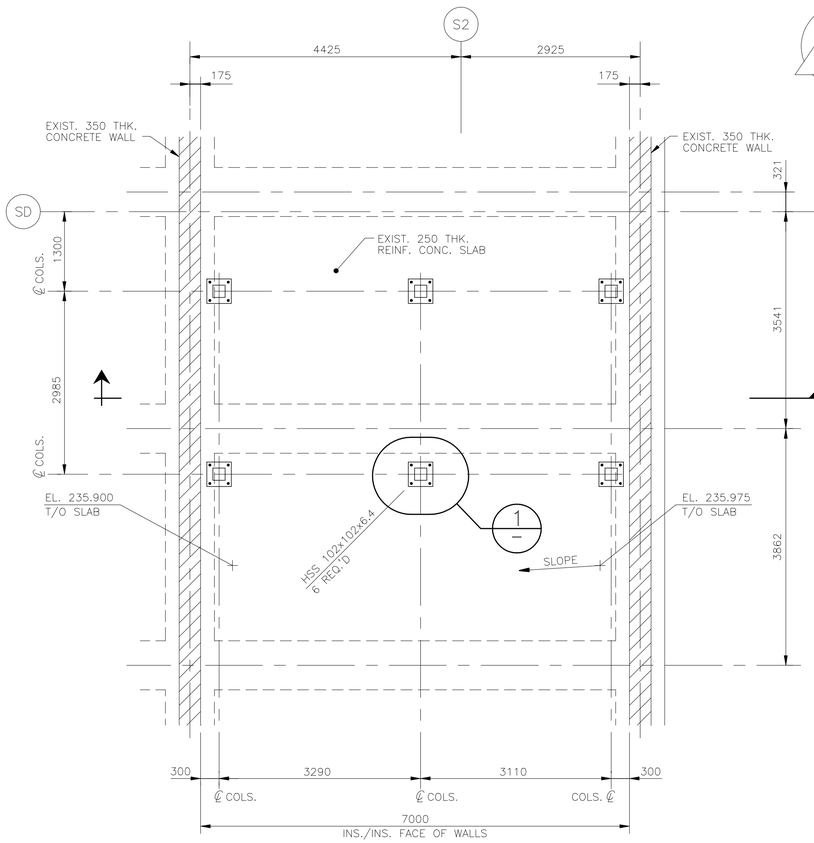

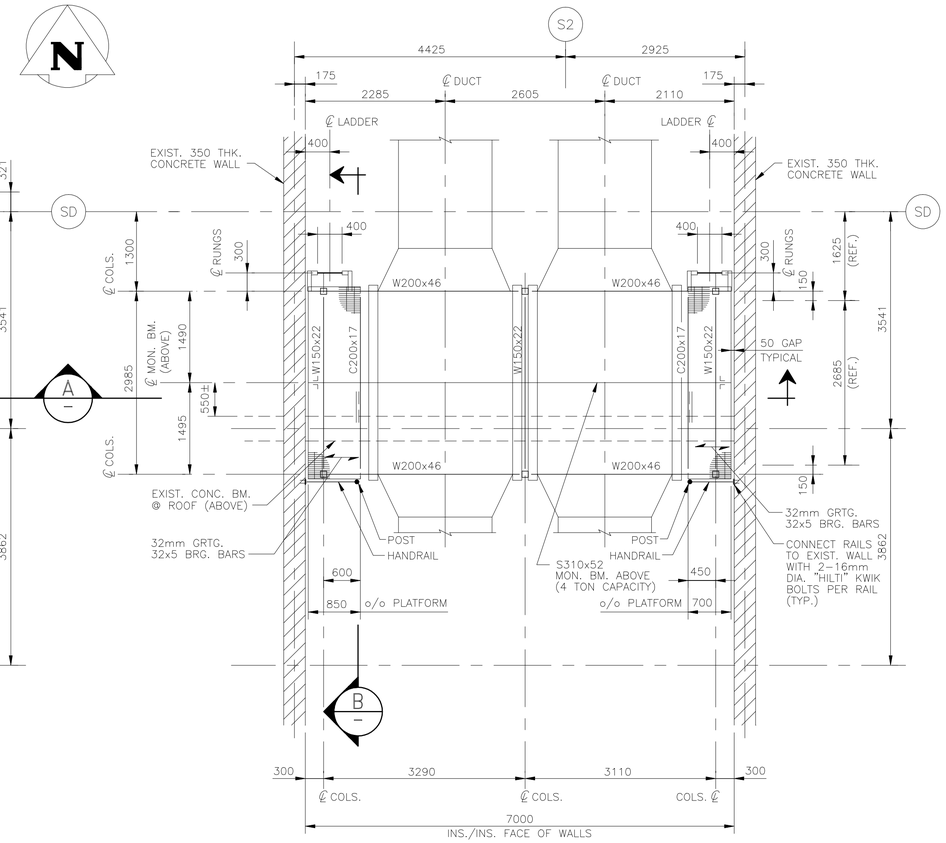

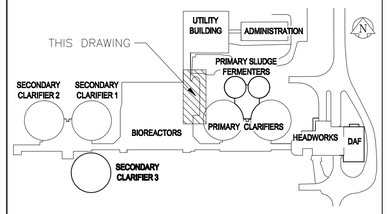

KEYPLAN: N.T.S.

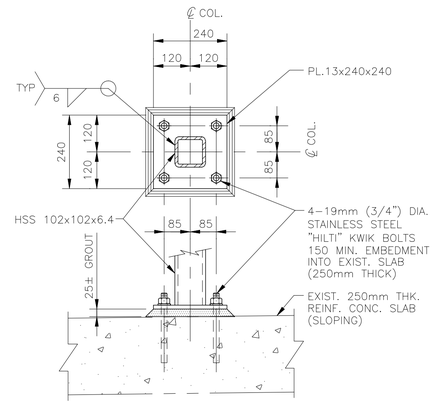

1 — DETAIL
SCALE: 1:10

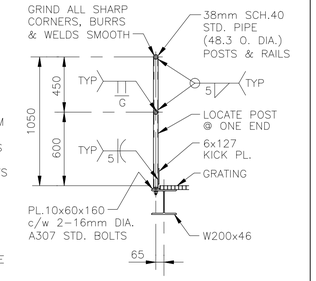

TYP. HANDRAIL DETAIL
SCALE: 1:25

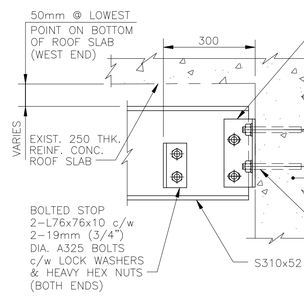

2 — DETAIL
SCALE: 1:10

COLUMN BASE PLAN – T.O. FL. EL.235.900 (NOM.)
SERVICE ACCESS PLATFORM & MONORAIL – FAN MAINTENANCE

SCALE: 1:50

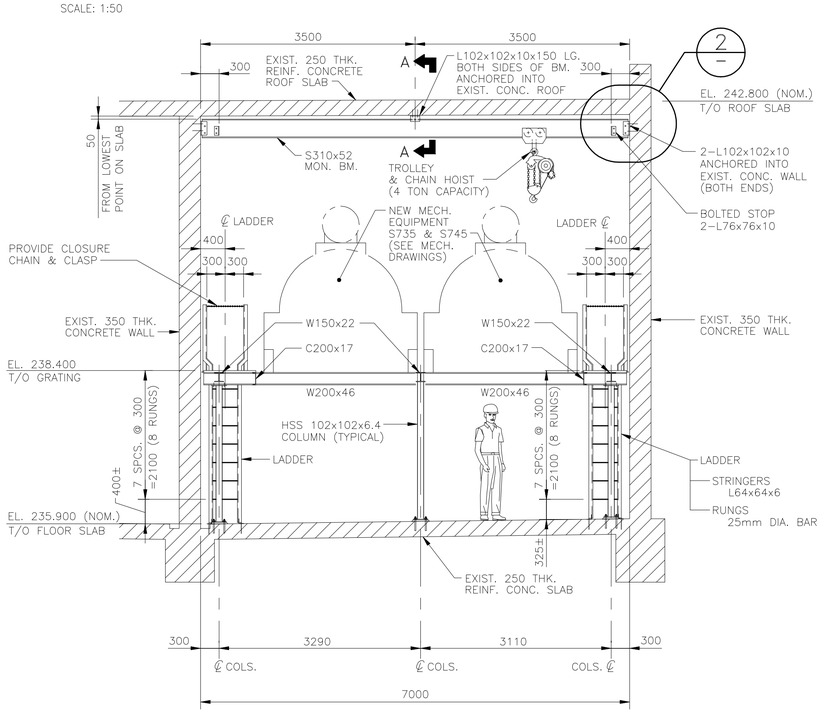

A — SECTION
SCALE: 1:50

PLATFORM PLAN – T.O. GRTG. EL.238.400
SERVICE ACCESS PLATFORM & MONORAIL – FAN MAINTENANCE

SCALE: 1:50

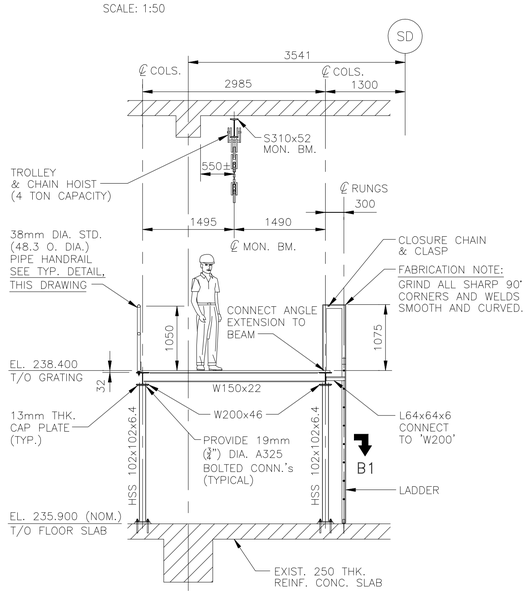

B — SECTION
SCALE: 1:50

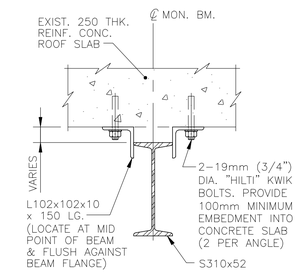

SECTION A–A
SCALE: 1:10

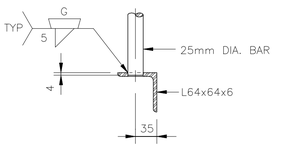

SECTION B1
SCALE: 1:5

NOTE:
ALL MATERIAL ON THIS DWG. IS TO BE GALVANIZED.

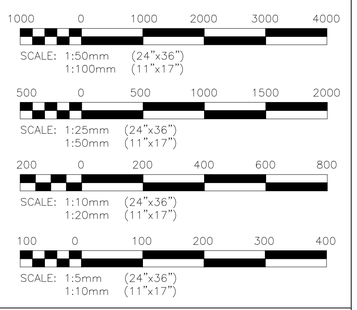

APEGM Certificate of Authorization
KGS Group
No. 245 Date: 10/12/21

KGS GROUP CONSULTING ENGINEERS

NO.	REVISIONS	DATE	BY
00	ISSUED FOR TENDER	2010-12-21	RJL

B.M. ELEV. | FIELD BOOK #: | POSTED TO LBIS

ALLIANCE Engineering Services Inc.

DESIGNED BY	RJL	CHECKED BY	RJL
DRAWN BY	JF	APPROVED BY	
HOR. SCALE	AS NOTED	RELEASED FOR CONSTRUCTION	
VERTICAL	AS NOTED		
DATE	2010-11-9	DATE	

ENGINEER'S SEAL — PROVINCE OF MANITOBA — R.J. LONG — REGISTERED PROFESSIONAL ENGINEER

CONSULTANT DRAWING NO. SS2.6

Winnipeg

THE CITY OF WINNIPEG
WATER AND WASTE DEPARTMENT

2010 HVAC REPLACEMENT AND ASSOCIATED WORKS
WEWPCC
AREA S – ODOUR DISPERSION ROOM MAINTENANCE PLATFORM & MONORAIL

SHEET 1 OF 1
CITY DRAWING NUMBER 1-0103S-S0026-001

P:\Projects\2010\10-0754-03\Dwg\Struct\NEW&REV Dwgs-Sept30-10-Start\1-0103S-S0026-001-R00.dwg — Tab: SS2.6 Plotted By: Stildebrand 12/17/2010 [Fri. 4:20pm]