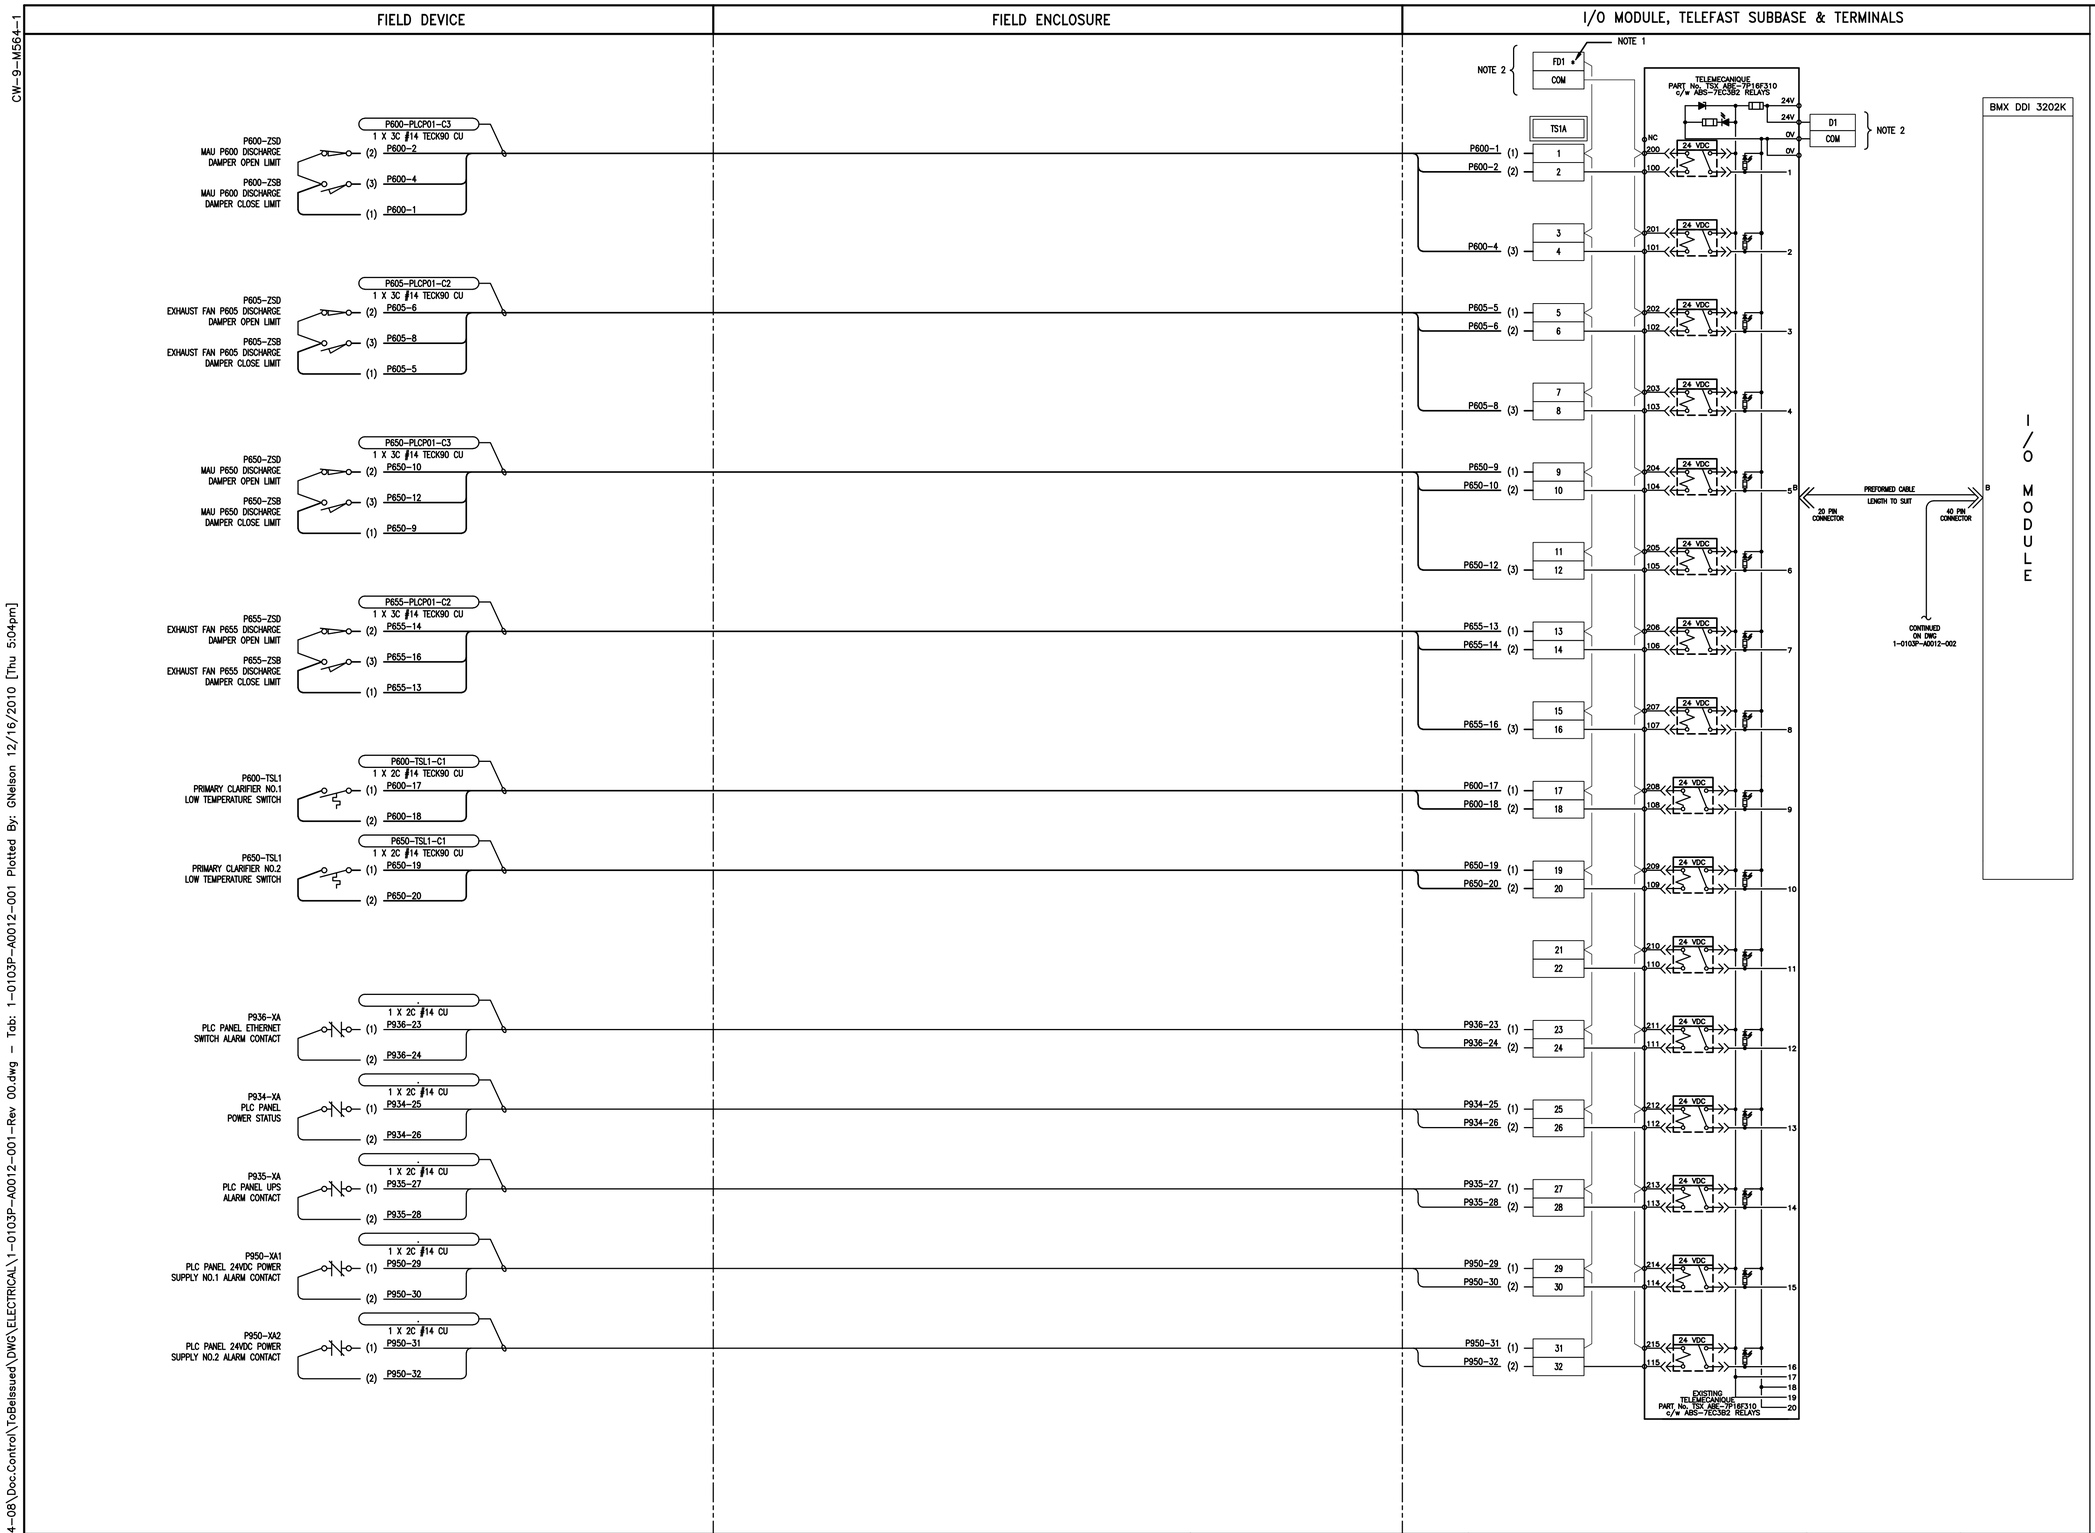

NOTES:

1. ASTERISK DENOTES FUSED DISCONNECT TERMINAL.
2. REFER TO DWG 1-0103P-E0009-001 FOR DETAILS ON POWER SUPPLY.

LEGEND

FIELD WIRING

PANEL WIRING

APEGM
Certificate of Authorization
KGS Group
No. 245 Date: 2010/12/21

KGS GROUP CONSULTING ENGINEERS

B.M. ELEV.	N/A	FIELD BOOK #:	
POSTED TO LBIS			
00	ISSUED FOR TENDER	2010-12-21	REW
NO.	REVISIONS	DATE	BY

ALLIANCE
Engineering Services Inc.

DESIGNED BY	REW/DDW	BY	REW
DRAWN BY	GCN	APPROVED BY	REW
HOR. SCALE	N.T.S.	RELEASED FOR CONSTRUCTION	
VERTICAL	N.T.S.		
DATE	2010-06-23	DATE	

ENGINEER'S SEAL
PROVINCE OF MANITOBA
R.E. WILLMS
Member 3833
REGISTERED PROFESSIONAL ENGINEER

TENDER No. PI2.1
FILENAME 1-0103P-A0012-001-Rev
PLOT DATE: 2010/12/16

Winnipeg
THE CITY OF WINNIPEG
WATER AND WASTE DEPARTMENT

2010 HVAC REPLACEMENT
AND ASSOCIATED WORKS
WEWPCC
AREA P - PRIMARY CLARIFIERS 1 & 2
SLOT 1 DISCRETE INPUT LOOP DRAWING

SHEET 1 OF 2
CITY DRAWING NUMBER
1-0103P-A0012-001

CW-9-M564-1

FileName: P:\Projects\2009\09-0754-08\Doc.Control\ToBeIssued\DWG\ELECTRICAL\1-0103P-A0012-001-Rev 00.dwg - Tab: 1-0103P-A0012-001 Plotted By: GNelson 12/16/2010 [Thu 5:04pm]