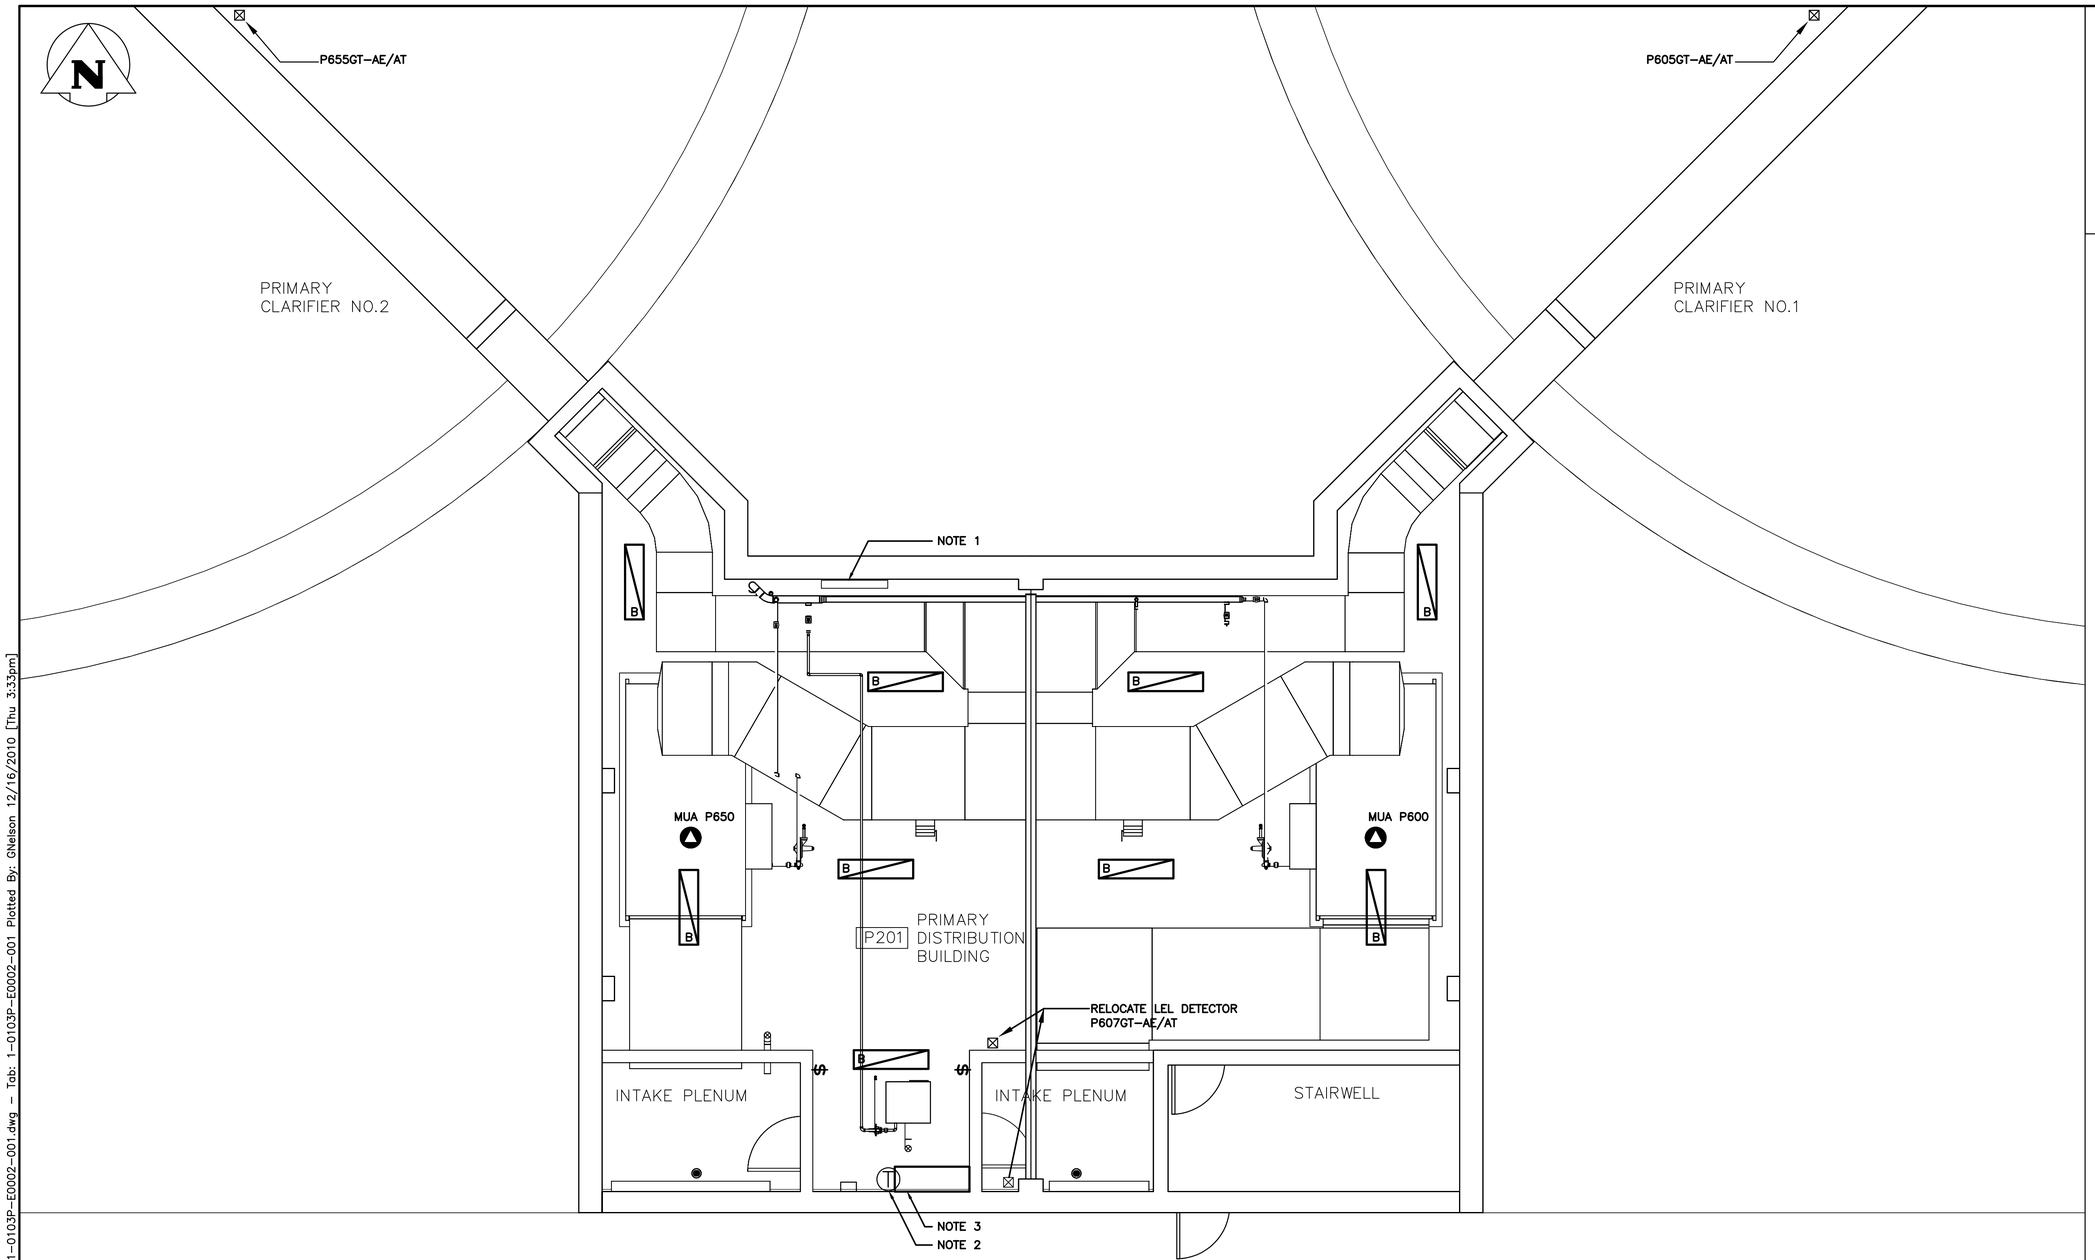

1 AREA P – DISTRIBUTION BUILDING PLAN

SCALE 1:50

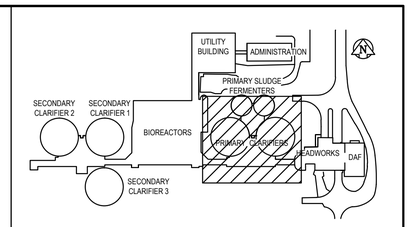

KEY PLAN

NOTES:

1. EXISTING ELECTRICAL CONTROLS JUNCTION BOX.
2. RELOCATE EXISTING THERMOSTAT.
3. NEW PLC PANEL.
4. NOT ALL EXISTING ELECTRICAL WIRING AND EQUIPMENT WHICH REQUIRES RELOCATION IS SHOWN IN DETAIL. THE CONTRACTOR SHALL REVIEW ALL TENDER DRAWINGS TO DETERMINE GLOBAL SCOPE OF RELOCATION.

APEGM
Certificate of Authorization
KGS Group
No. 245 Date: 2010/12/21

KGS GROUP CONSULTING ENGINEERS

B.M. ELEV. . FIELD BOOK #:

POSTED TO LBIS

00	ISSUED FOR TENDER	2010-12-21	REW
	REVISIONS	DATE	BY

ALLIANCE Engineering Services Inc.

DESIGNED BY	AP	CHECKED BY	DDW
DRAWN BY	GCN	APPROVED BY	REW
HOR. SCALE	–	RELEASED FOR CONSTRUCTION	
VERTICAL	–		
DATE	2010 11 15	DATE	

ENGINEER'S SEAL
PROVINCE OF MANITOBA
R.E. WILLMS
Member
3833
REGISTERED PROFESSIONAL ENGINEER

TENDER No. PE2.2
FILENAME: 1–0103P–E0002–001.dwg
PLOT DATE: 2010/12/16

Winnipeg
THE CITY OF WINNIPEG
WATER AND WASTE DEPARTMENT

2010 HVAC REPLACEMENT
AND ASSOCIATED WORKS
WEWPCC
AREA P – PRIMARY CLARIFIERS 1 & 2
DISTRIBUTION BUILDING PLAN – ELECTRICAL

SHEET 1 OF 1
CITY DRAWING NUMBER
1–0103P–E0002–001

FileName: P:\Projects\2009\09–0754–08\Dwg\Elec\20101026 DWG from Alliance\1–0103P–E0002–001.dwg – Tab: 1–0103P–E0002–001 Plotted By: GNelson 12/16/2010 [Thu 3:33pm]