FIELD DEVICE	FIELD ENCLOSURE	I/O MODULE, TELEFAST SUBBASE & TERMINALS

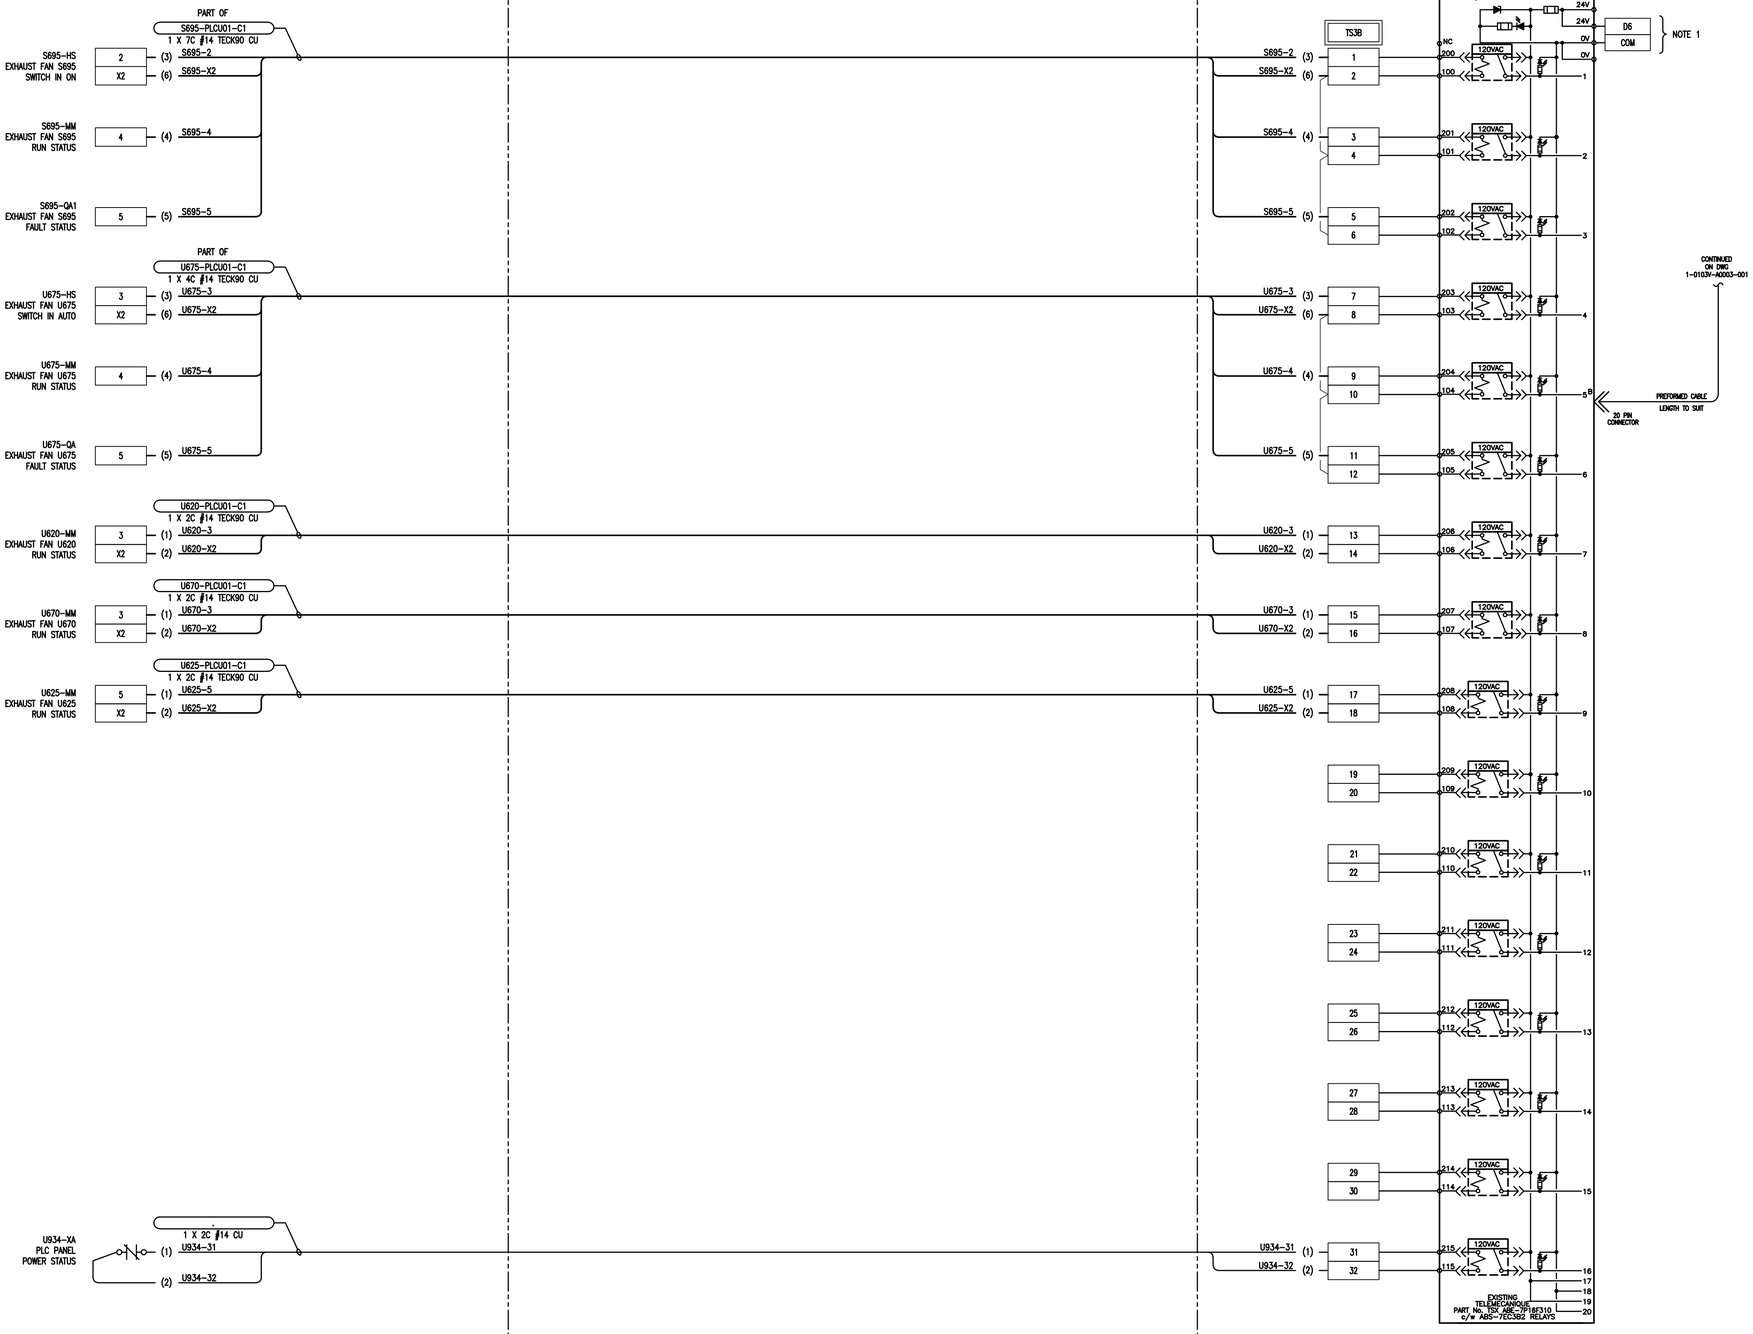

NOTES:

1. REFER TO DRAWING 1-0103V-E0020-002 FOR DETAILS ON POWER SUPPLY.

LEGEND

——— FIELD WIRING

——— PANEL WIRING

Certificate of Authorization
KGS Group
No. 245 Date: 2010/12/21

KGS GROUP CONSULTING ENGINEERS

B.M. ELEV. N/A | FIELD BOOK #:

POSTED TO LBIS

NO.	REVISIONS	DATE	BY
00	ISSUED FOR TENDER	2010-12-21	REW

ALLIANCE
Engineering Services Inc.

DESIGNED BY	REW/DDW	BY	REW
DRAWN BY	GCN	APPROVED BY	REW
HOR. SCALE	N.T.S.	RELEASED FOR CONSTRUCTION	
VERTICAL	N.T.S.		
DATE	2010-06-23	DATE	

ENGINEER'S SEAL
PROVINCE OF MANITOBA
R.E. WILLMS
Member
3833
REGISTERED PROFESSIONAL ENGINEER

TENDER No. UI6.6
FILENAME 1-0103V-A0003-002-Rev 00.dwg
PLOT DATE: 2010/12/16

Winnipeg

THE CITY OF WINNIPEG
WATER AND WASTE DEPARTMENT

2010 HVAC REPLACEMENT
AND ASSOCIATED WORKS
WEWPCC
AREA U - UTILITY BUILDING
SLOT 3 DISCRETE INPUT LOOP DRAWING

SHEET 2 OF 2
CITY DRAWING NUMBER
1-0103V-A0003-002