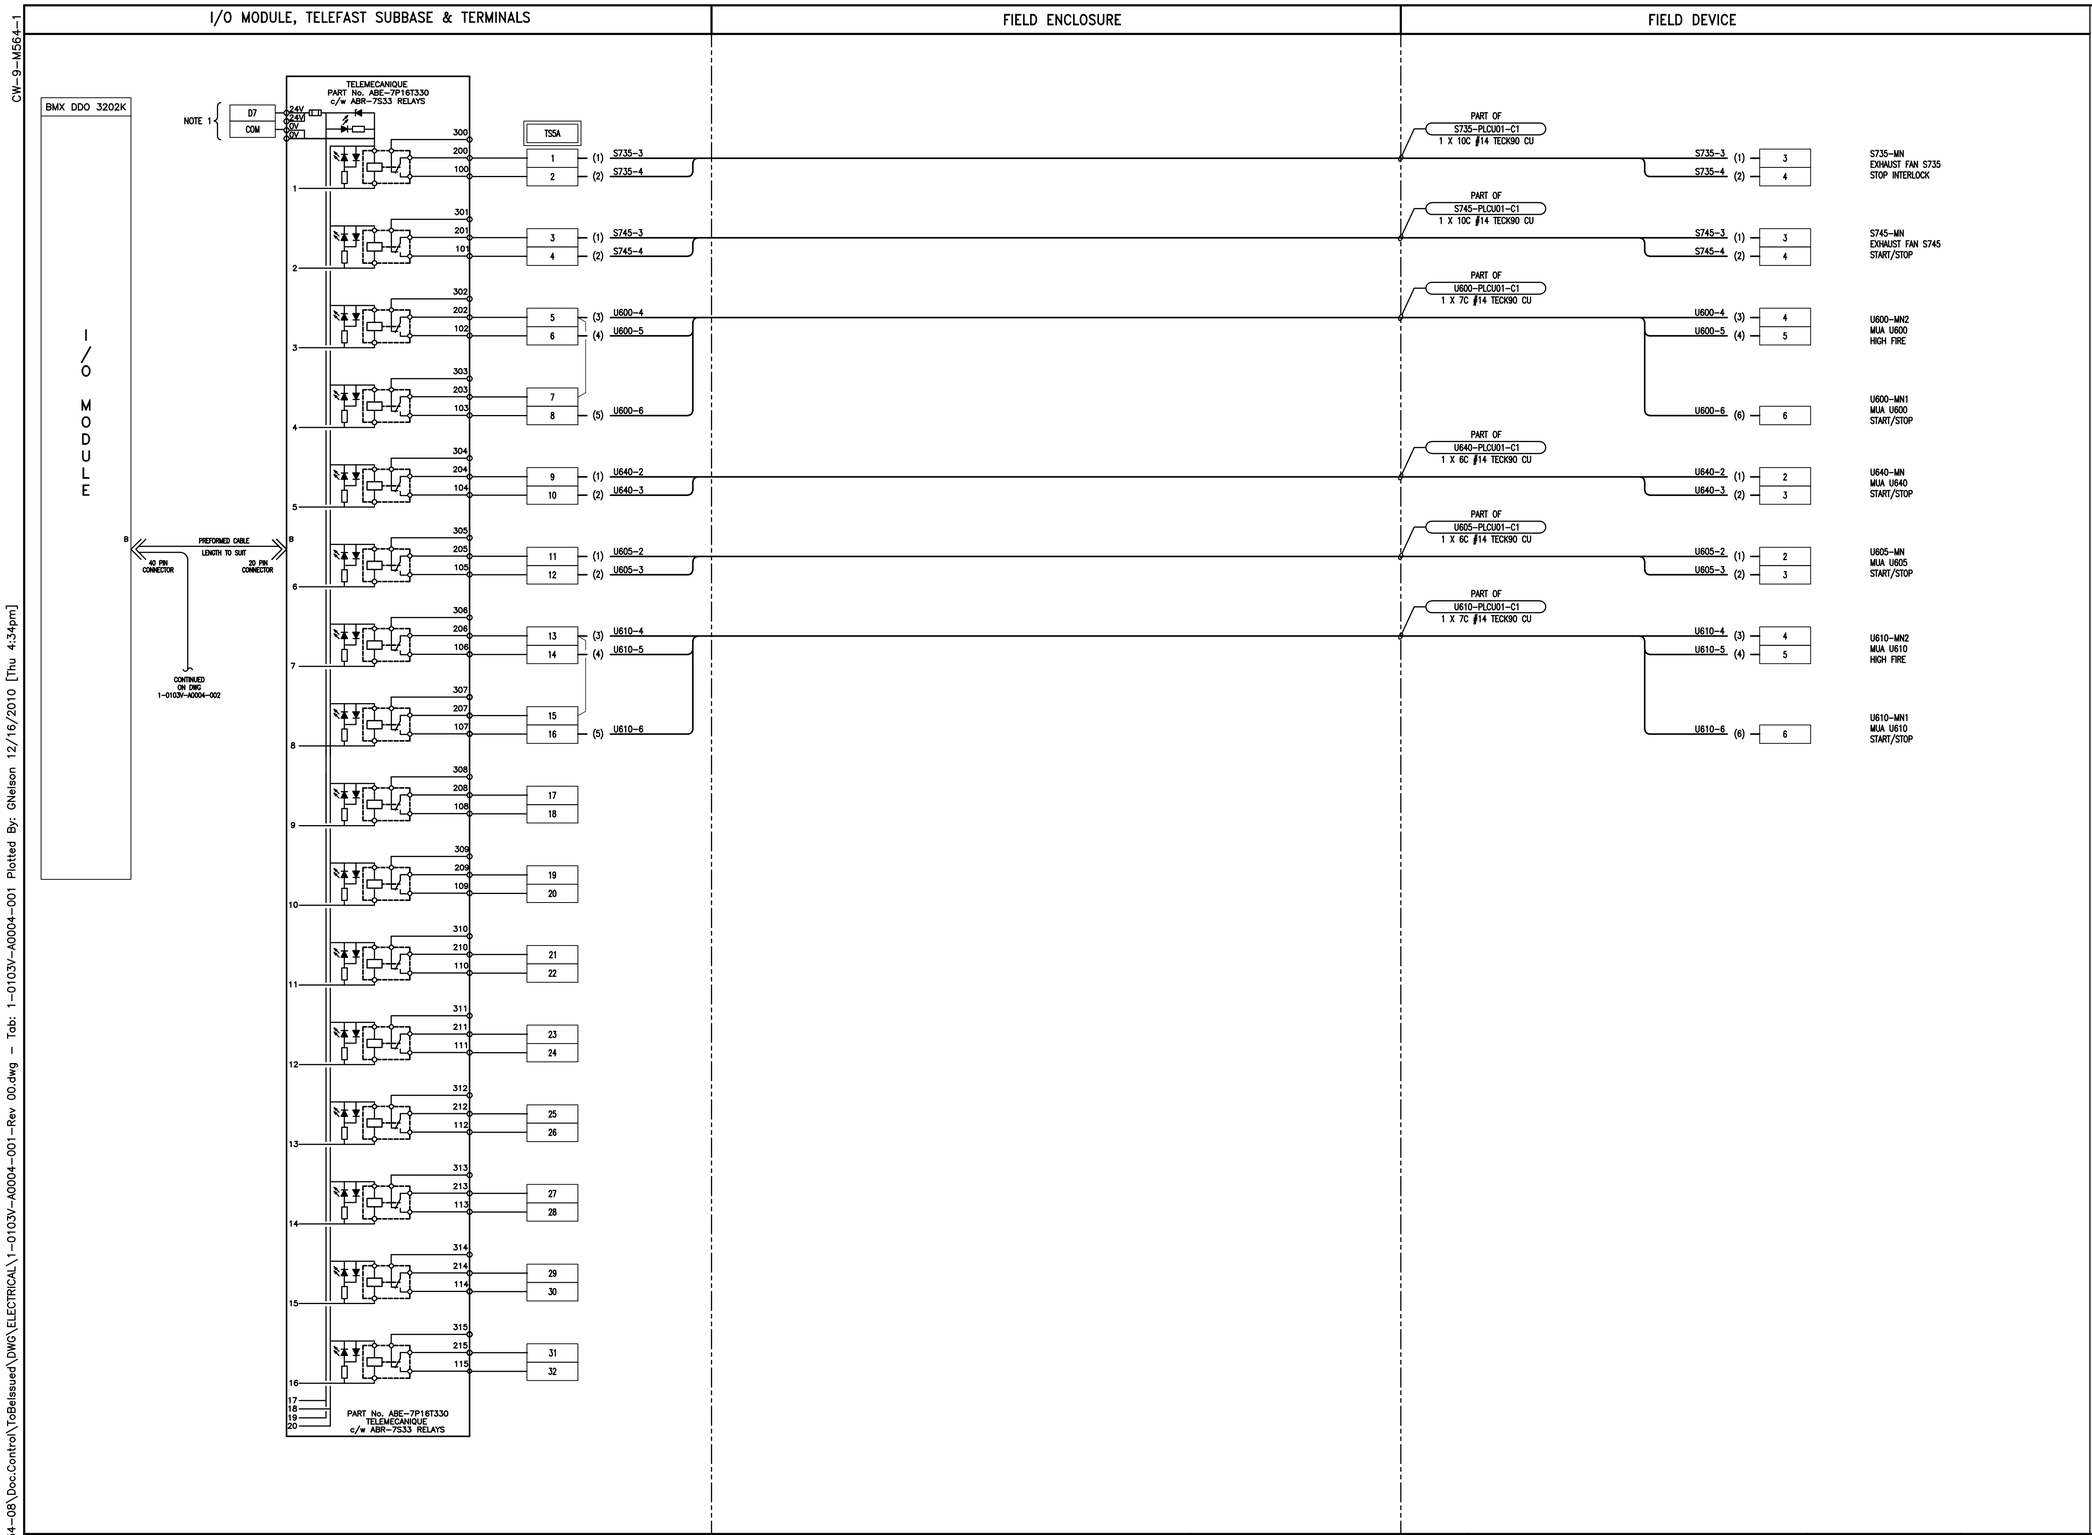

NOTES:

1. REFER TO DWG 1-0103V-E0020-002 FOR DETAILS ON POWER SUPPLY.

LEGEND

FIELD WIRING

PANEL WIRING

APEGM
Certificate of Authorization
KGS Group
No. 245 Date: 2010/12/21

KGS GROUP CONSULTING ENGINEERS

B.M. ELEV. N/A

FIELD BOOK #:

POSTED TO LBIS

NO.	REVISIONS	DATE	BY
00	ISSUED FOR TENDER	2010-12-21	REW

ALLIANCE Engineering Services Inc.

DESIGNED BY	REW/DDW	BY	REW
DRAWN BY	GCN	APPROVED BY	REW
HOR. SCALE	N.T.S.	RELEASED FOR CONSTRUCTION	
VERTICAL	N.T.S.		
DATE	2010-06-23	DATE	

ENGINEER'S SEAL

PROVINCE OF MANITOBA R.E. WILLMS Member 3833 REGISTERED PROFESSIONAL ENGINEER

TENDER No. UI6.7
FILENAME 1-0103V-A0004-001-Rev 00.dwg
PLOT DATE: 2010/12/16

Winnipeg

THE CITY OF WINNIPEG
WATER AND WASTE DEPARTMENT

2010 HVAC REPLACEMENT AND ASSOCIATED WORKS
WEWPCC
AREA U - UTILITY BUILDING
SLOT 5 DISCRETE OUTPUT LOOP DRAWING

SHEET 1 OF 2

CITY DRAWING NUMBER
1-0103V-A0004-001

CW-9-M564-1

FileName: P:\Projects\2009\09-0754-08\Doc.Control\ToBeIssued\DWG\ELECTRICAL\1-0103V-A0004-001-Rev 00.dwg - Tab: 1-0103V-A0004-001 Plotted By: GNelson 12/16/2010 [Thu 4:34pm]