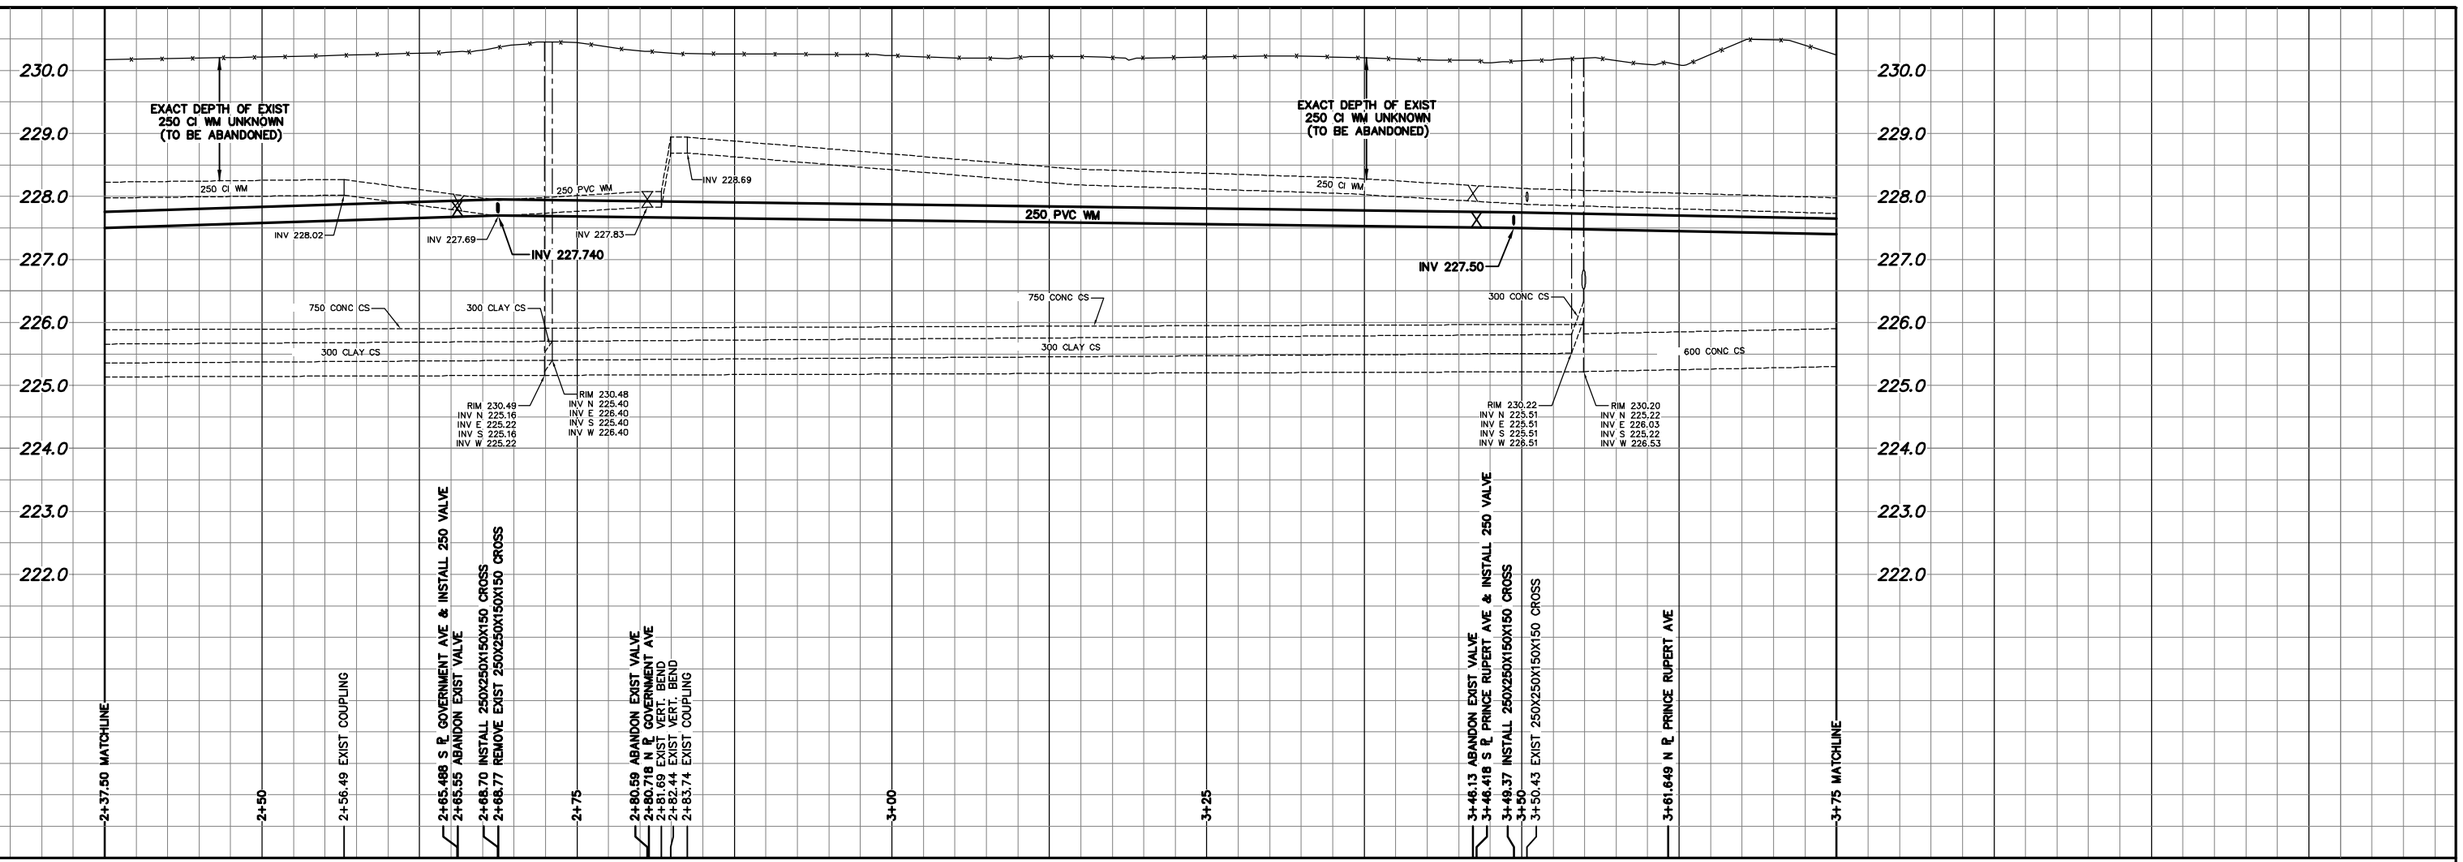

NOTE: CHAINAGES SHOWN ARE ALONG W. R. OF GREY ST

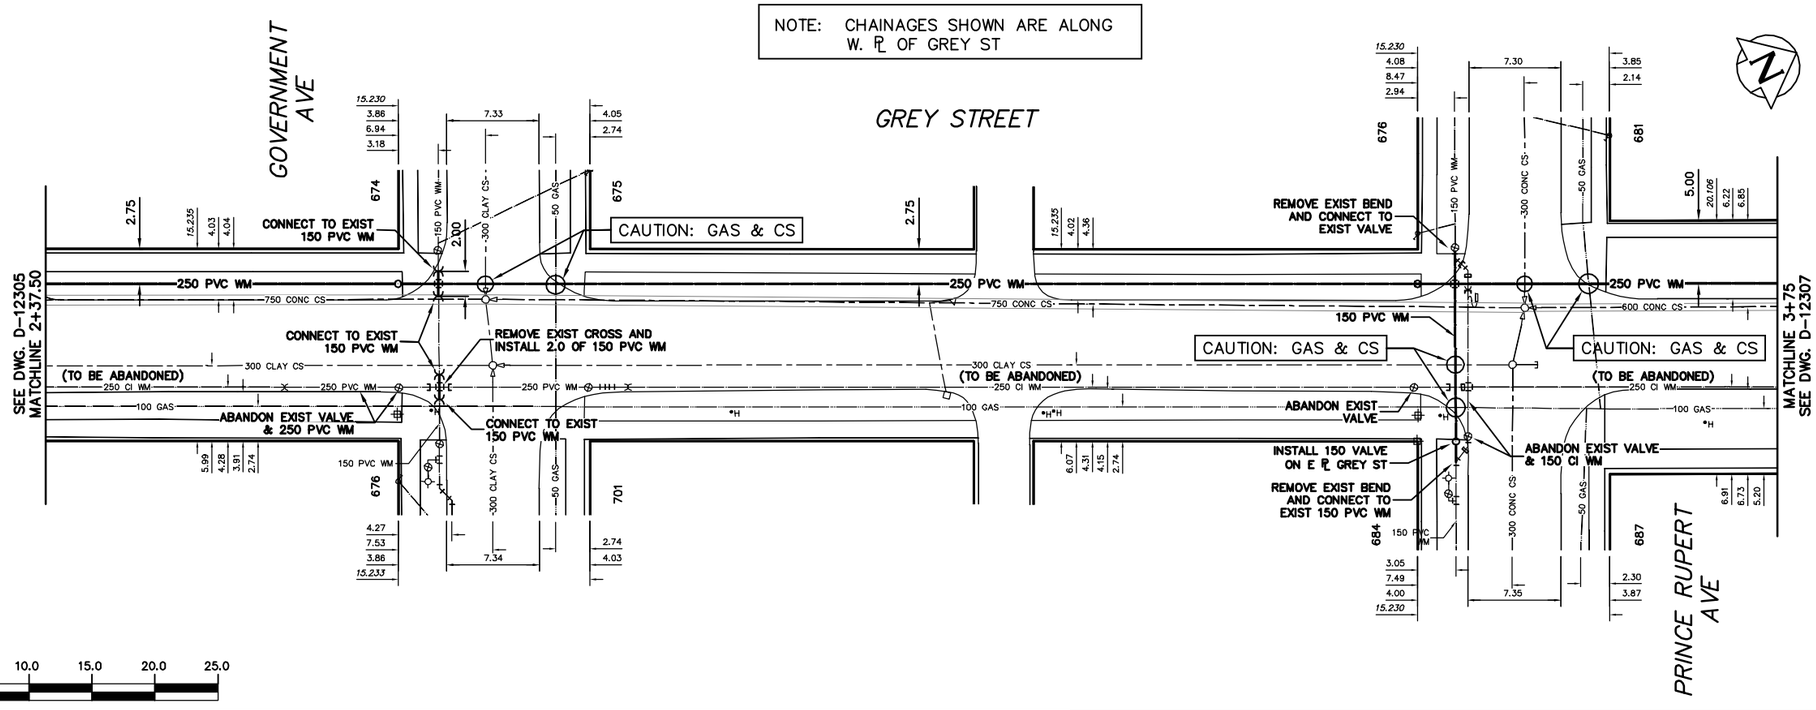

0.0 5.0 10.0 15.0 20.0 25.0

WATER SERVICE INFORMATION

ADDRESS	SIZE(mm) & TYPE (STREET)	SIZE(mm) & TYPE (PROP.)	SHORT & LONG MEASUREMENT	CORP. LOCATION	REMARKS
674 GOVERNMENT AV RESIDENTIAL	20 COPPER	12 LEAD	N H/L –	OPP OF S/C	RECONNECT SERVICE –
675 GOVERNMENT AV RESIDENTIAL	12 COPPER	12 COPPER	2.13 W OF E/L –	20.12 W OF HYD	OUTSIDE RENEWAL LIMITS –
676 GOVERNMENT AV RESIDENTIAL	20 COPPER	20 COPPER	1.07 E OF W/L –	3.47 E OF HYD	OUTSIDE RENEWAL LIMITS –
701 GOVERNMENT AV RESIDENTIAL	20 COPPER	20 COPPER	4.27 E OF W/L –	6.71 E OF HYD	OUTSIDE RENEWAL LIMITS –
676 PRINCE RUPERT AV RESIDENTIAL	20 COPPER	20 COPPER	1.01 EEL HSE –	0.8 W S/C	OUTSIDE RENEWAL LIMITS –
681 PRINCE RUPERT AV RESIDENTIAL	20 COPPER	20 COPPER	3.18 WEL HSE –	2.9 W S/C	OUTSIDE RENEWAL LIMITS –
684 PRINCE RUPERT AV RESIDENTIAL	20 COPPER	12 LEAD	3.88 WEL HSE –	1.0 E S/C	OUTSIDE RENEWAL LIMITS –
687 PRINCE RUPERT AV RESIDENTIAL	20 COPPER	20 COPPER	2.52 EWL HSE –	0.3 E S/C	OUTSIDE RENEWAL LIMITS –

* SERVICES TO BE RENEWED TO P. UPON CONFIRMATION BY THE CONTRACTOR OF EXISTING LEAD SERVICE. OBTAIN APPROVAL FROM CONTRACT ADMINISTRATOR PRIOR TO RENEWAL.

FOR CONSTRUCTION NOTES SEE DRAWING D-12307

METRIC
WHOLE NUMBERS INDICATE MILLIMETRES
DECIMALIZED NUMBERS INDICATE METRES

WARNING

IF POWER EQUIPMENT OR EXPLOSIVES ARE TO BE USED FOR EXCAVATION ON THIS PROJECT THE CONTRACTOR MUST:
1) NOTIFY THE GAS COMPANY OF THE PROPOSED LOCATION OF EXCAVATION.
2) TAKE PRECAUTION TO AVOID DAMAGE TO GAS COMPANY INSTALLATIONS.

SEE PROVINCIAL REGULATION 210/72 FOR DETAILS

NOTE: ALL VALVES TO BE INSTALLED COUNTERCLOCKWISE TO CLOSE

EXISTING	LEGEND–PLAN	PROPOSED	EXISTING	LEGEND–PLAN	PROPOSED	EXISTING	LEGEND–PROFILE	PROPOSED
200 WM	WATERMAIN	200 WM		SL , HYDRO		150 WM	WATERMAIN	150 WM
	HYDRANT			MTS			HYDRANT	
	VALVE			TRAFFIC SIGNALS			VALVE	
525 LDS	LAND DRAINAGE SEWER	525 LDS	50 GAS	GAS	50 GAS	300 LDS	LAND DRAINAGE SEWER	300 LDS
375 WWS	WASTEWATER SEWER	375 WWS		SURVEY BAR		250 WWS	WASTEWATER SEWER	250 WWS
	MANHOLE			FENCE			℄ PROFILE	
	CATCH BASIN		*H *T	POLE – HYDRO, MTS			GROUND ABOVE PIPE	
	CURB INLET			CURB STOP			℄ DITCH (NORTH & WEST)	
	REDUCER			GUY ANCHOR			℄ DITCH (SOUTH & EAST)	
	COUPLER			LIGHT STANDARD			GUTTER (NORTH & WEST)	
	ANODE			TREE			GUTTER (SOUTH & EAST)	

LOCATION APPROVED
UNDERGROUND STRUCTURES

SUPV. U/G STRUCTURES COMMITTEE — DATE

NOTE:
LOCATION OF UNDERGROUND STRUCTURES AS SHOWN ARE BASED ON THE BEST INFORMATION AVAILABLE BUT NO GUARANTEE IS GIVEN THAT ALL EXISTING UTILITIES ARE SHOWN OR THAT THE GIVEN LOCATIONS ARE EXACT. CONFIRMATION OF EXISTENCE AND EXACT LOCATION OF ALL SERVICES MUST BE OBTAINED FROM THE INDIVIDUAL UTILITIES BEFORE PROCEEDING WITH CONSTRUCTION.

B.M. ELEV. | FIELD BOOK #:
POSTED TO LBIS

NO.	REVISIONS	DATE	BY

CITY OF WINNIPEG
WATER AND WASTE
ENGINEERING DIVISION

DESIGNED BY	DB	CHECKED BY	KZ/SC
DRAWN BY	CJH	APPROVED BY	KZ
HOR. SCALE	1:250	RELEASED FOR CONSTRUCTION	
VERTICAL	1:50		
DATE	2011 03 08	DATE	

ENGINEER'S SEAL
ORIGINAL SIGNED BY K.R. ZUREK 11/03/07

BID OPPORTUNITY: 100–2011
FILENAME : D–12306.dwg
PLOT DATE: 2011 03 08

Winnipeg
THE CITY OF WINNIPEG
WATER AND WASTE DEPARTMENT

2011 WATERMAIN RENEWALS
CONTRACT 9
GREY STREET
37.50 N OF MONCTON AVENUE TO PRINCE RUPERT AVENUE

SHEET 8 OF 9
CITY DRAWING NUMBER
D–12306