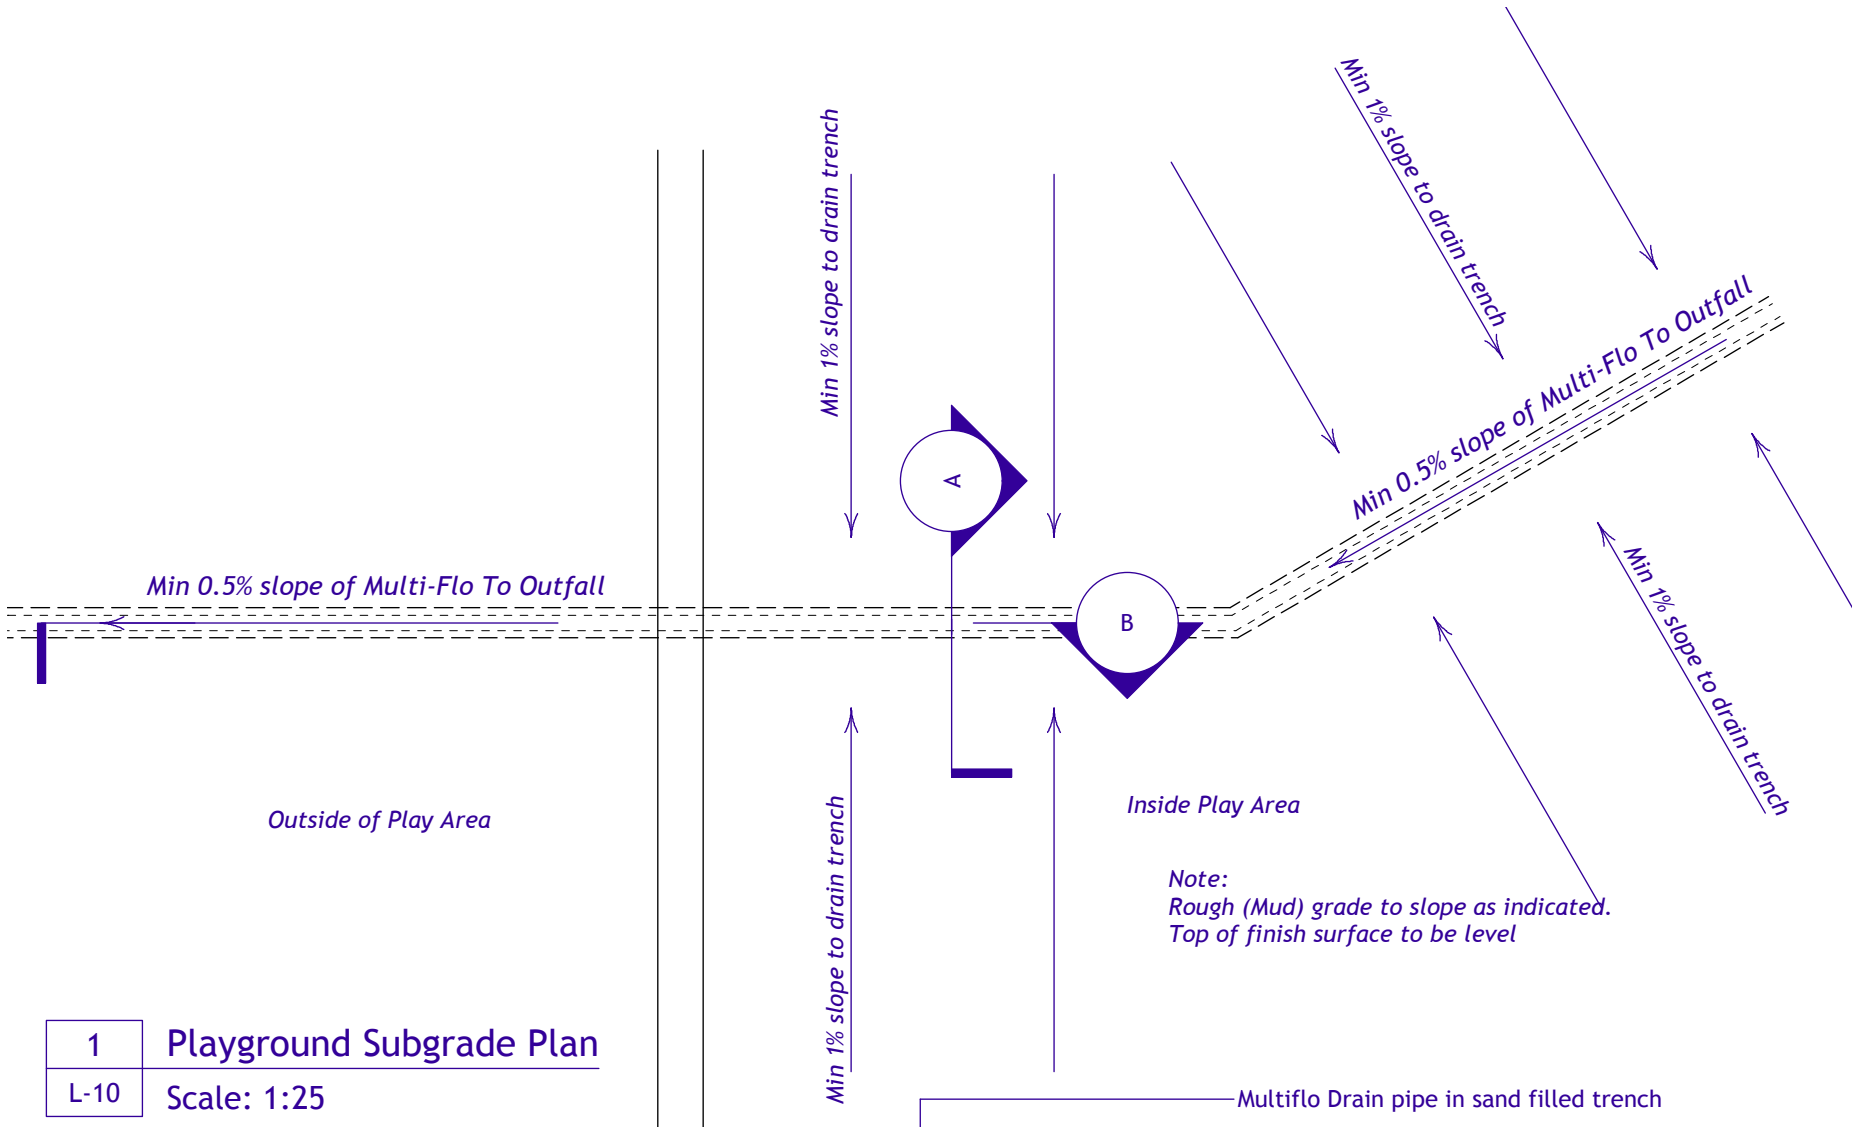

1 | L-10 — Playground Subgrade Plan — Scale: 1:25

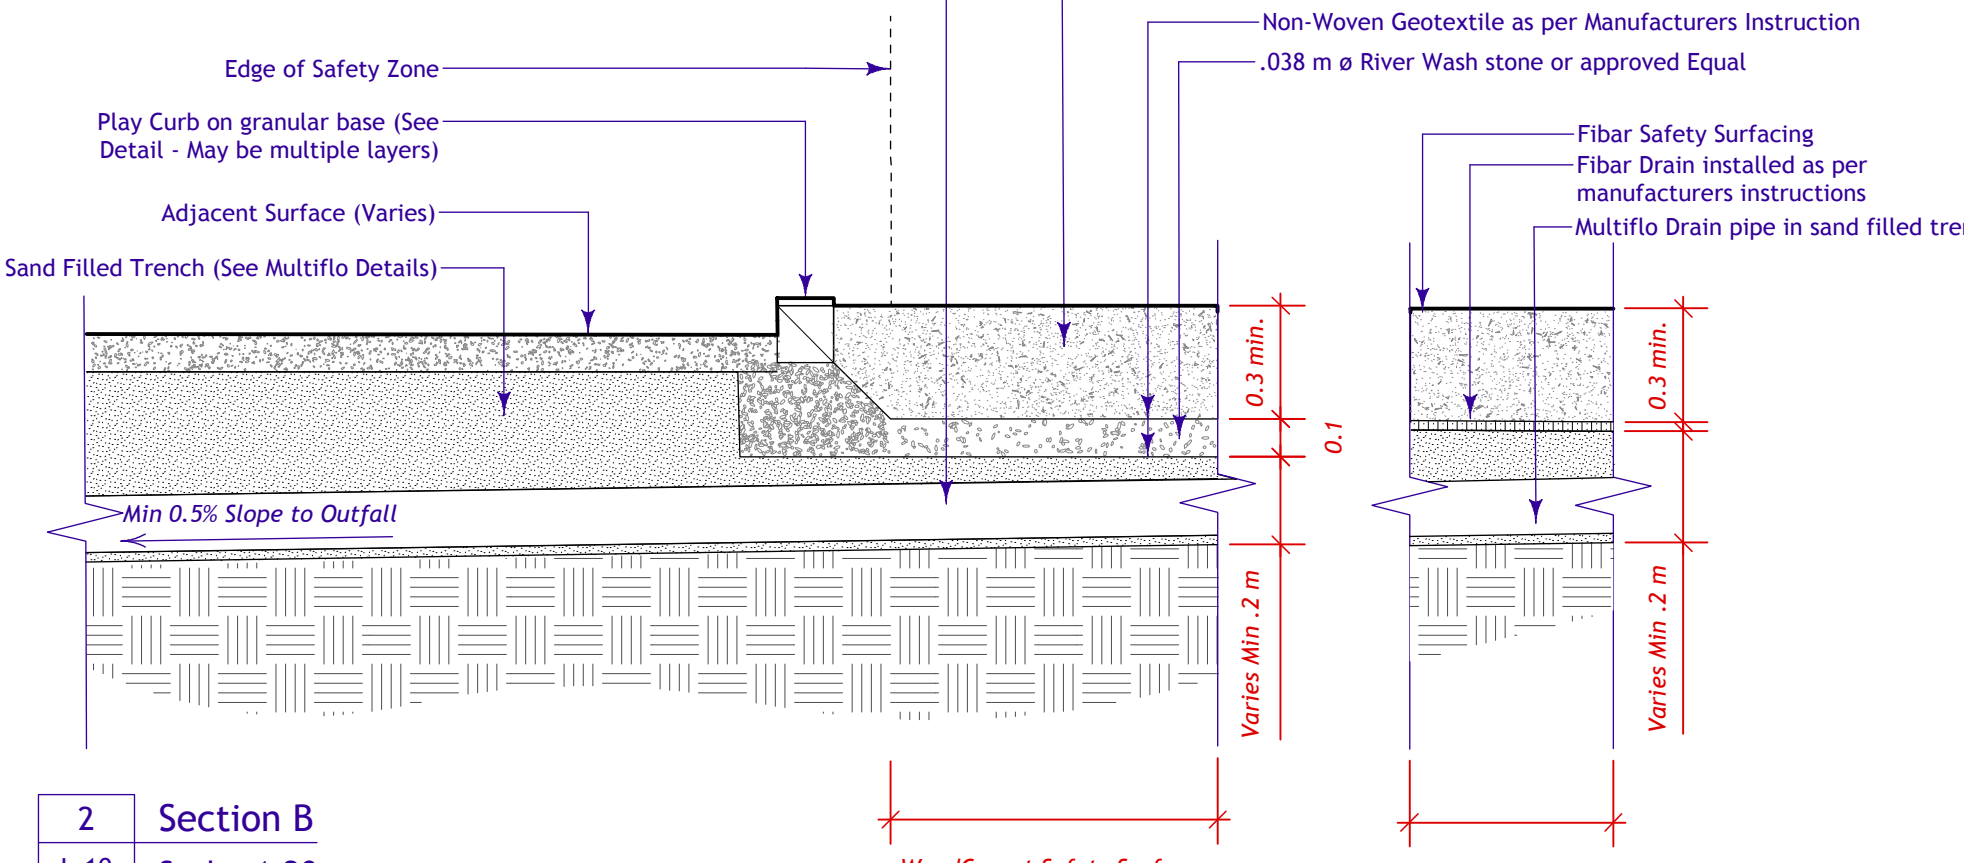

2 | L-10 — Section B — Scale: 1:20

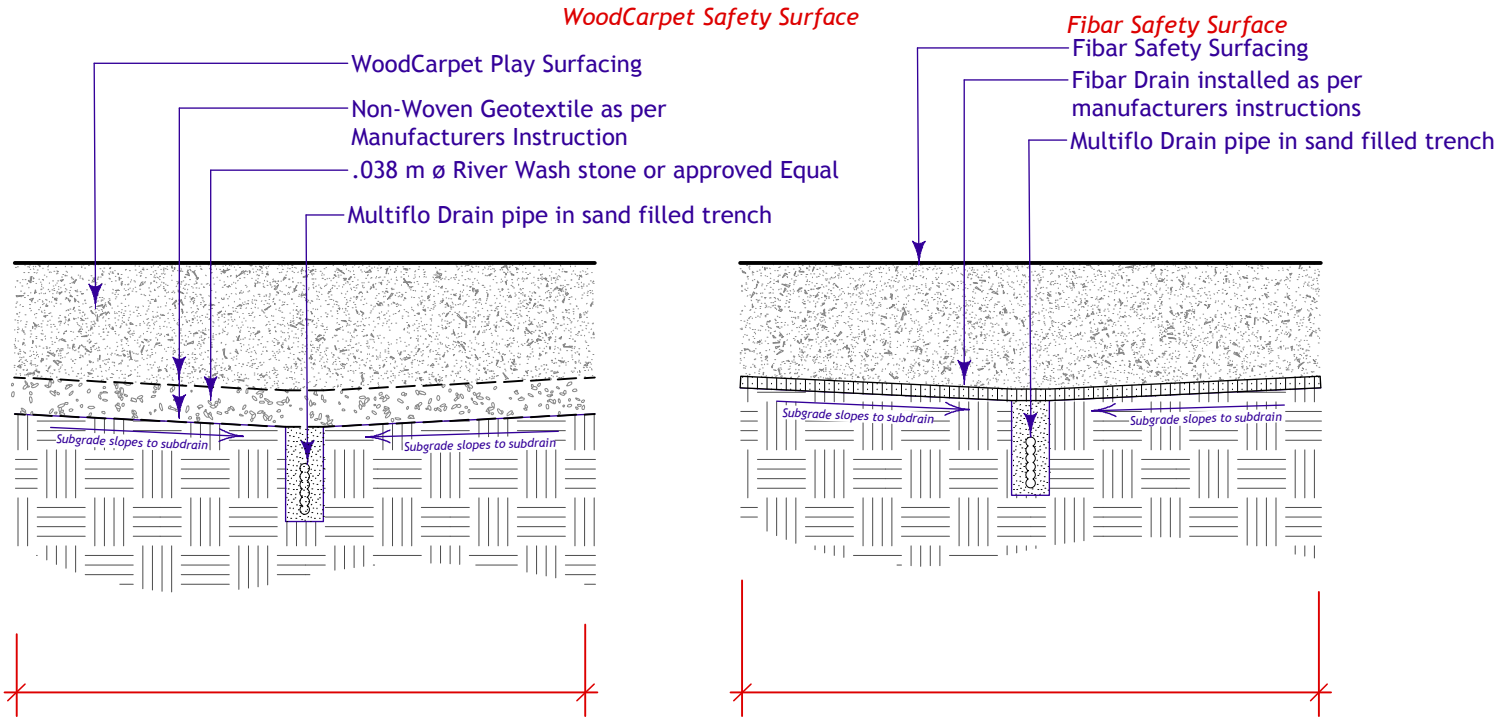

3 | L-10 — Section A — Scale: 1:20

No.	Date	Issue Notes
C	4/26/11	For Bid Opp

Drawing No.

L-10 *of* 11

Sir William Churchill Park

Playground Details

Dean Spearman
Landscape Architect