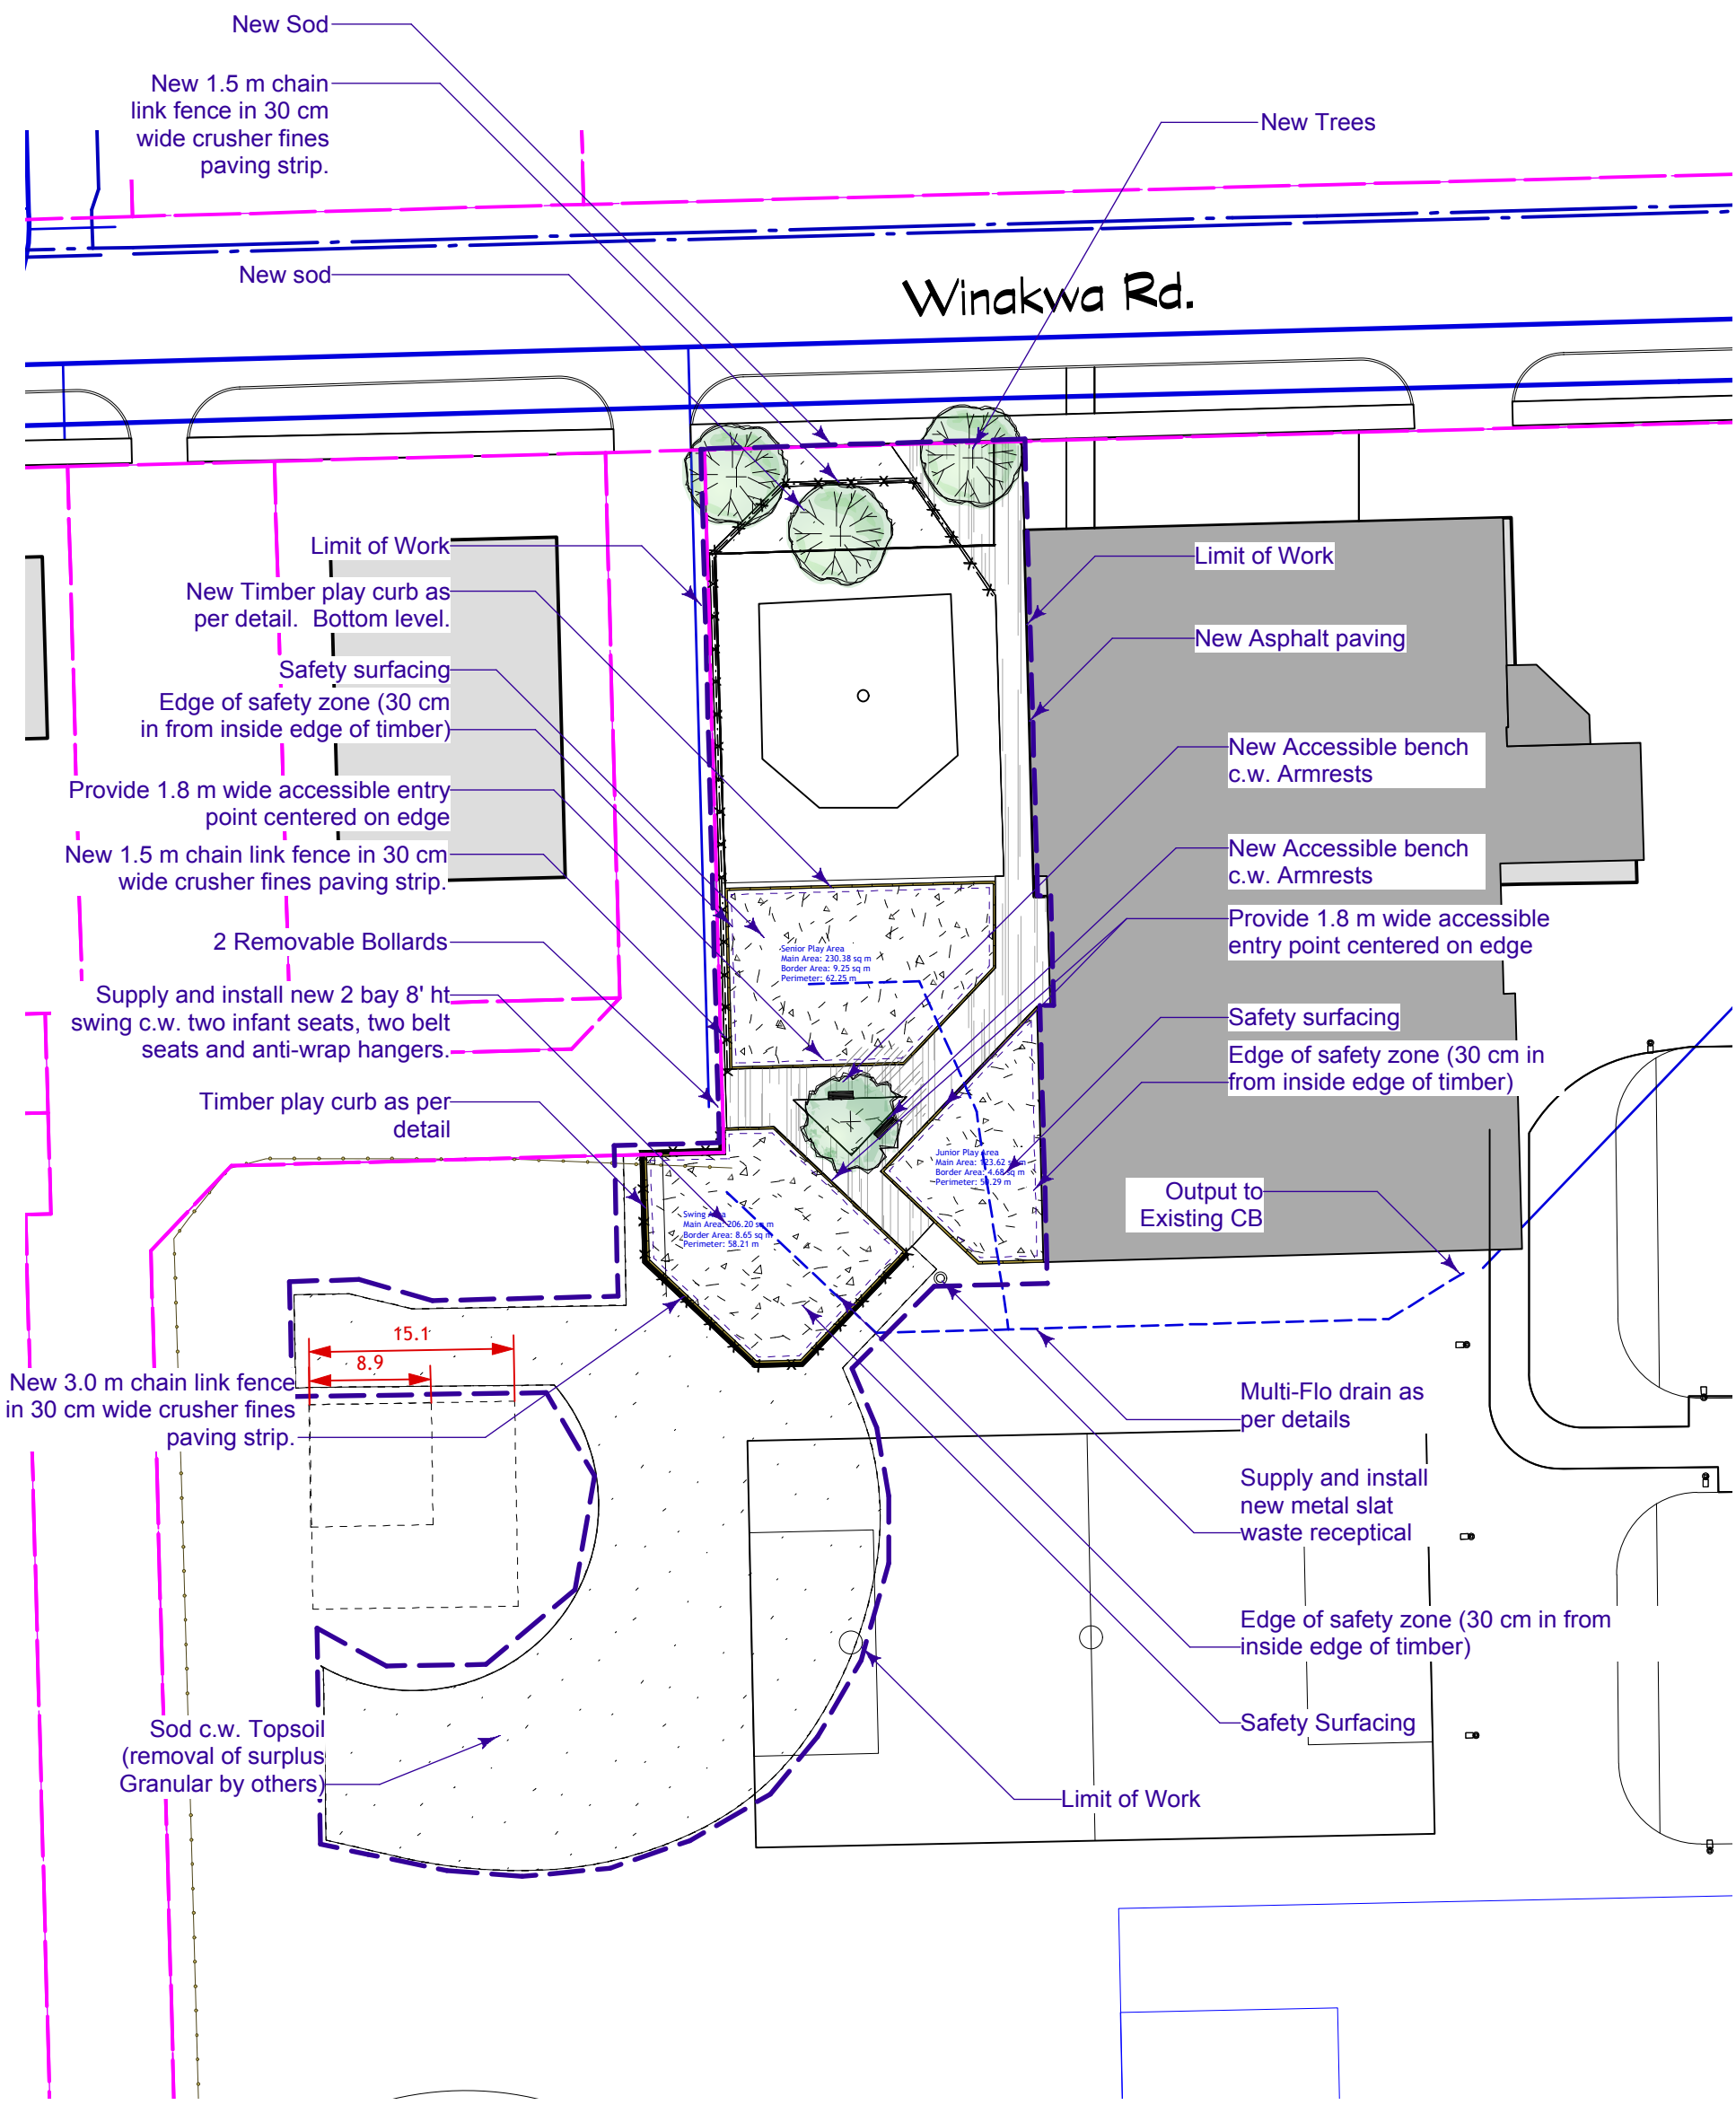

1	Playground Scope Plan
L-3	Scale: 1:500

No.	Date	Issue Notes
B	6/29/11	For Bid Opportunity

Drawing No.

L-3 *of* 11

Winakwa CC Site Renovation

Scope Plan

Dean Spearman
Landscape Architect