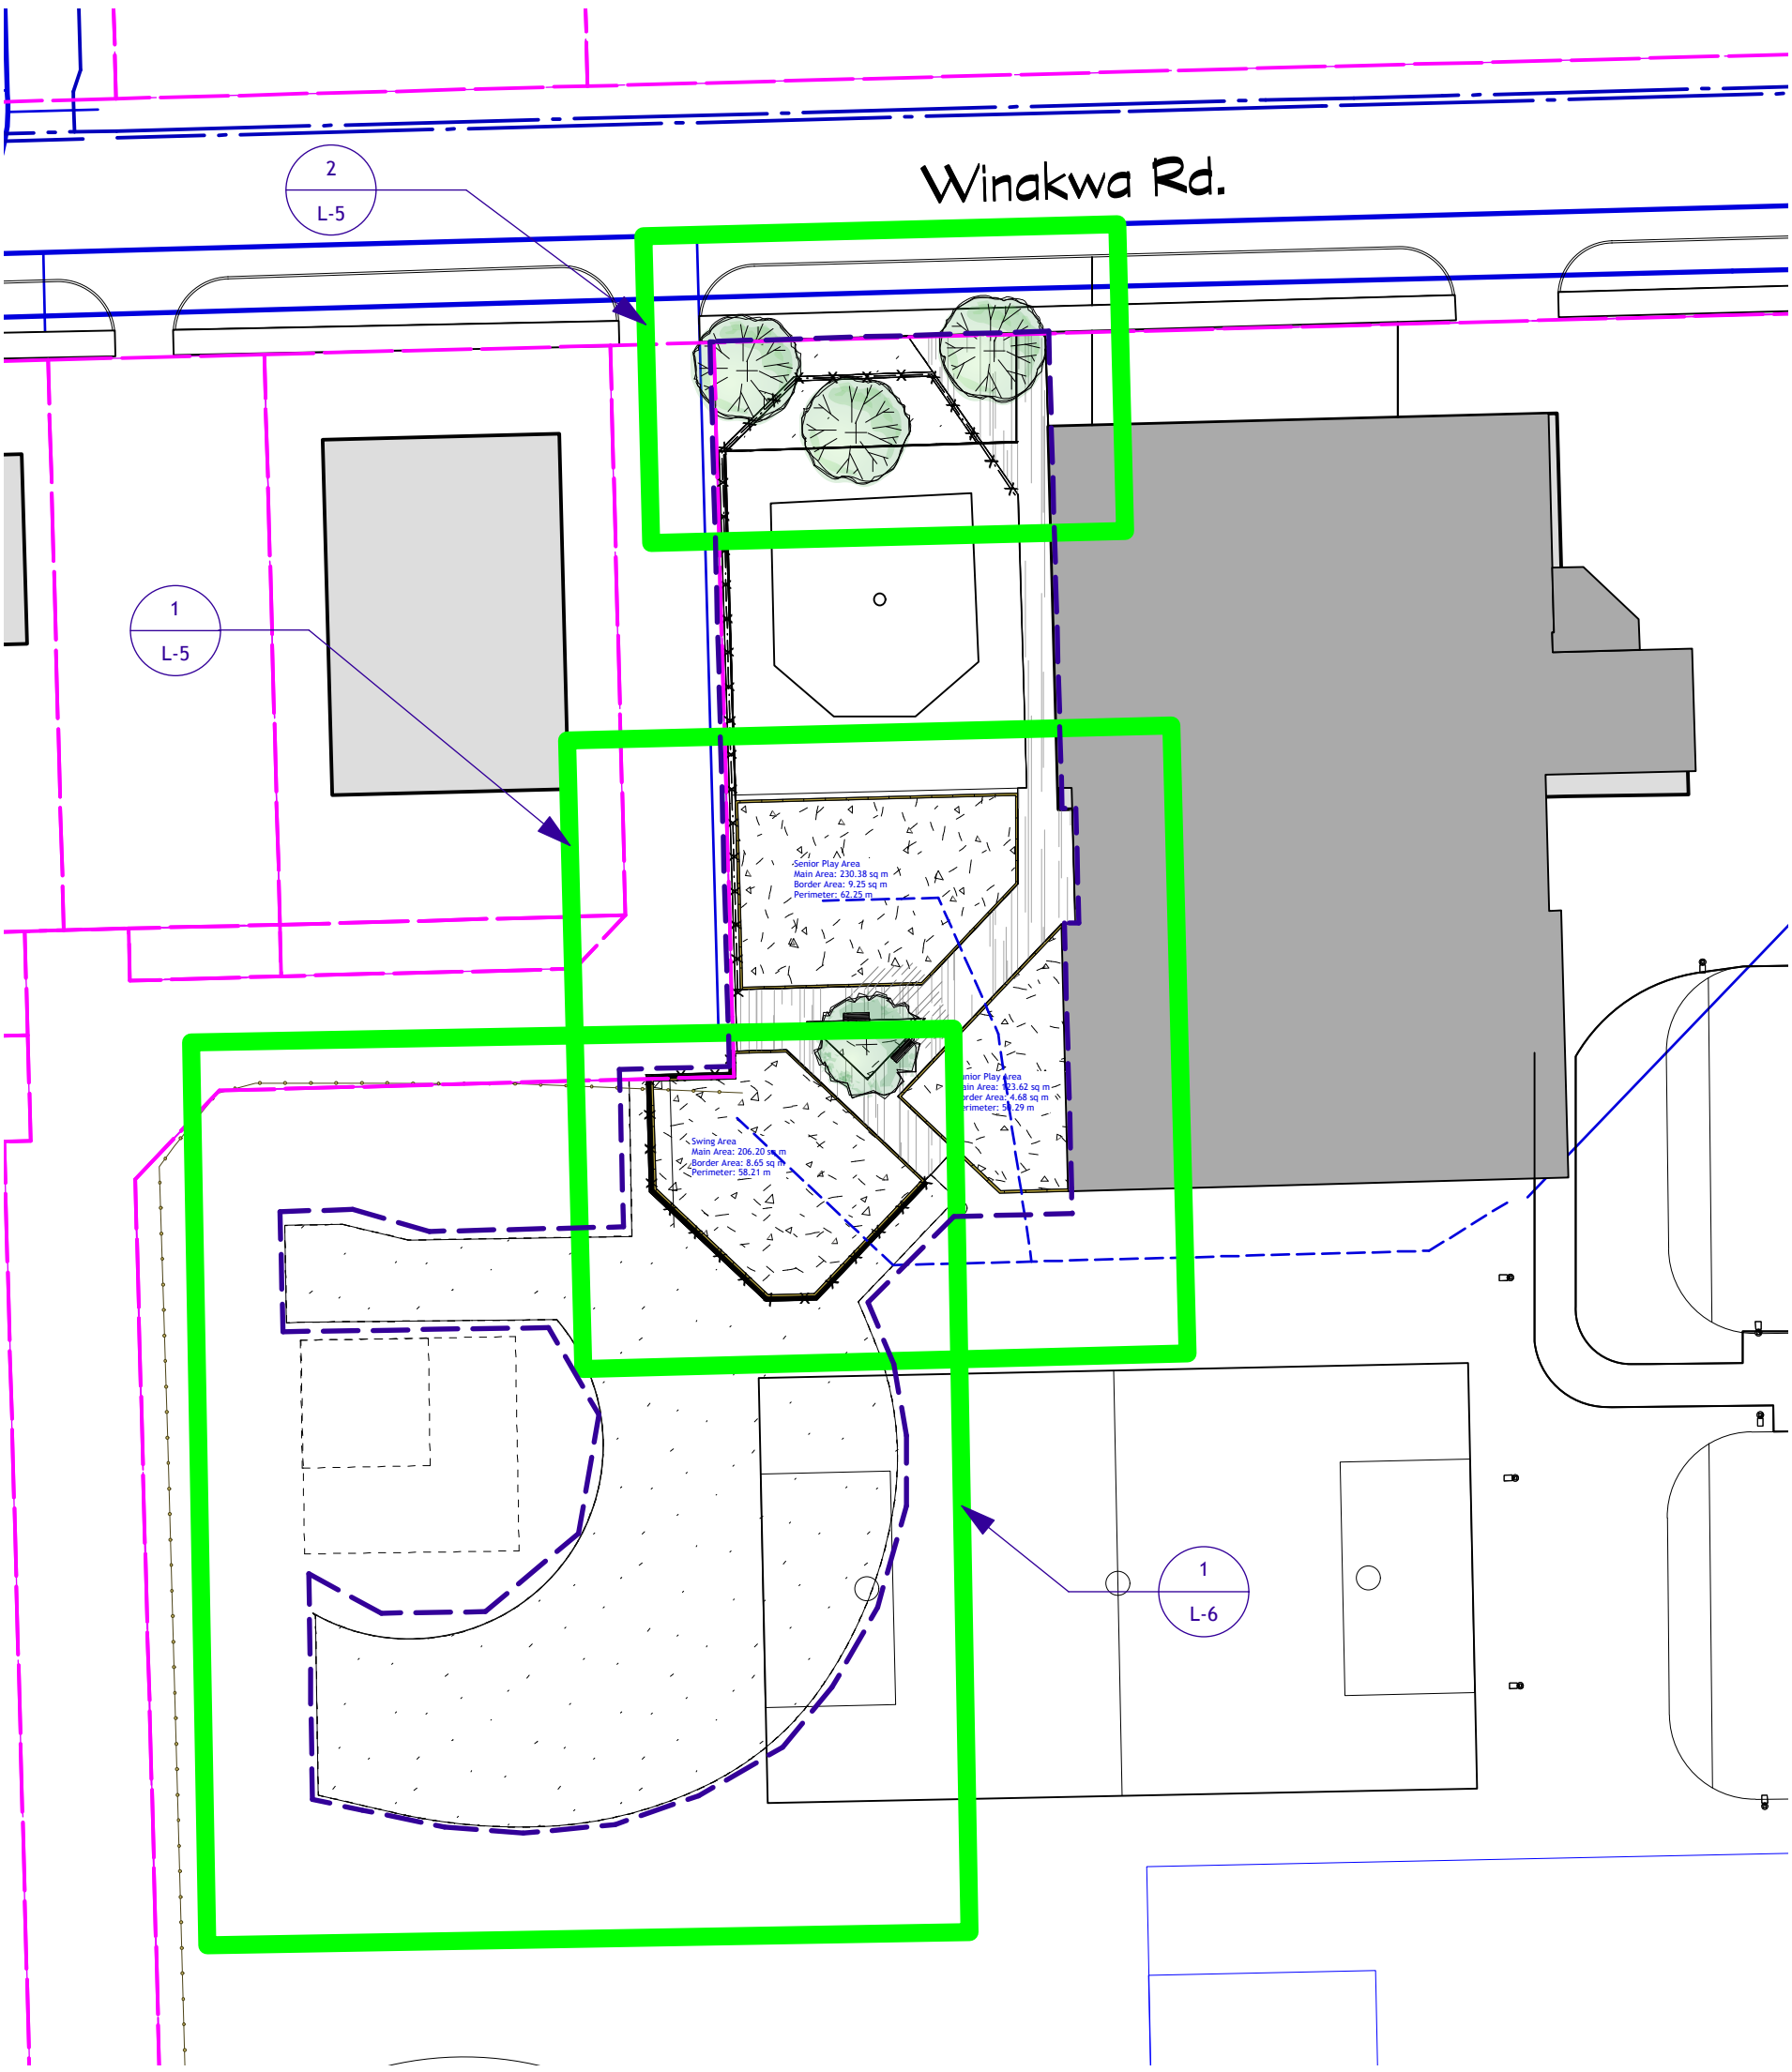

1	Layout Key Plan
L-4	Scale: 1:500

No.	Date	Issue Notes
B	6/29/11	For Bid Opportunity

Drawing No.

L-4 *of* 11

Winakwa CC Site Renovation

Layout Key Plan

Dean Spearman
Landscape Architect