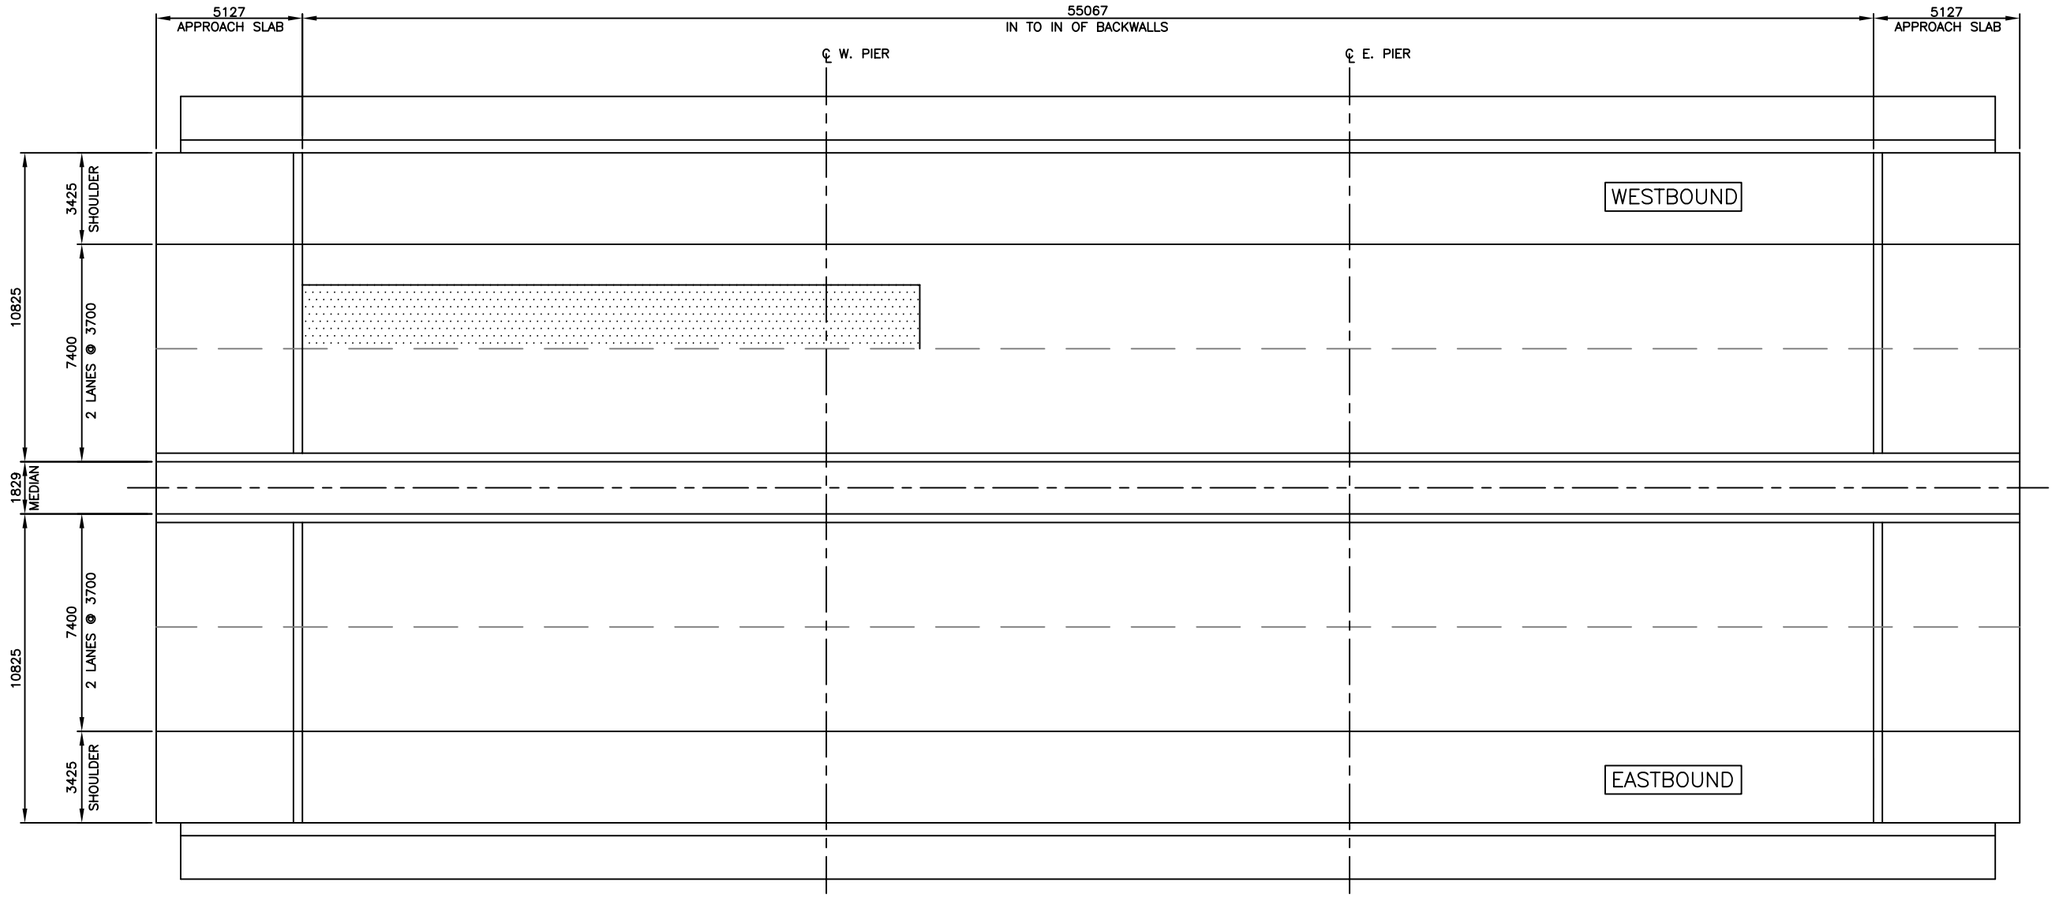

DECK LAYOUT

N.T.S.

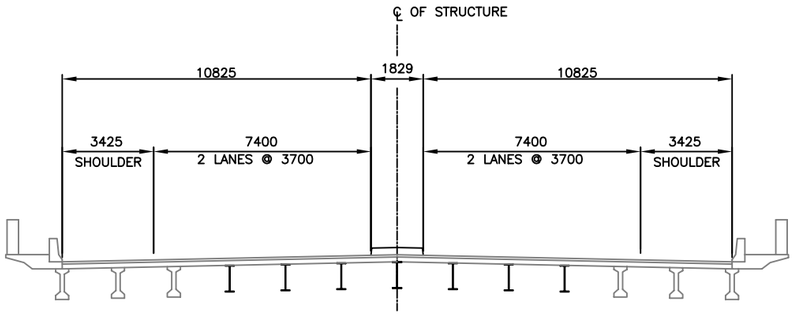

TYPICAL CROSS SECTION

N.T.S.

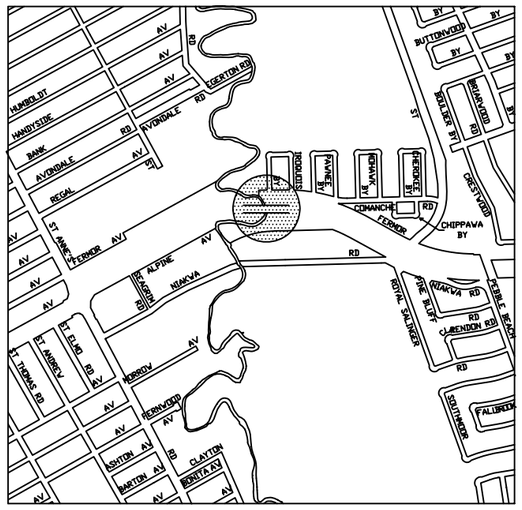

LOCATION PLAN

NOTES:

1. APPROXIMATE QUANTITY TO REPLACE = 45 m^2

METRIC
WHOLE NUMBERS INDICATE MILLIMETRES
DECIMALIZED NUMBERS INDICATE METRES

NOTE:

NO.	REVISION	DATE	BY
0	ISSUED FOR TENDER	11/08/02	M.R.T.

B.M.
ELEV.

DESIGNED BY: B.A.N.
DRAWN BY: M.R.T.
CHECKED BY: B.A.N.
APPROVED BY: B.A.N.
AUTHORIZED BY:

ORIGINAL SIGN BY B. A. NEIRINCK
B. A. NEIRINCK
BRIDGE PLANNING & OPERATIONS ENGINEER

ENGINEER'S SEAL
PROVINCE OF MANITOBA
ORIGINALY SIGNED BY
B.A.J NEIRINCK
2011/08/02
REGISTERED PROFESSIONAL ENGINEER

BID OPPORTUNITY NO.:
651-2011

Winnipeg
CITY OF WINNIPEG
PUBLIC WORKS DEPARTMENT
ENGINEERING DIVISION

MISCELLANEOUS DECK SEALING & CONCRETE REPAIRS

TCH #1 (FERMOR) BRIDGE PLAN & SECTION

SHEET 1 OF 1
HORIZONTAL: N.T.S.
VERTICAL: N.T.S.
CITY DRAWING NUMBER:
B118-11-01