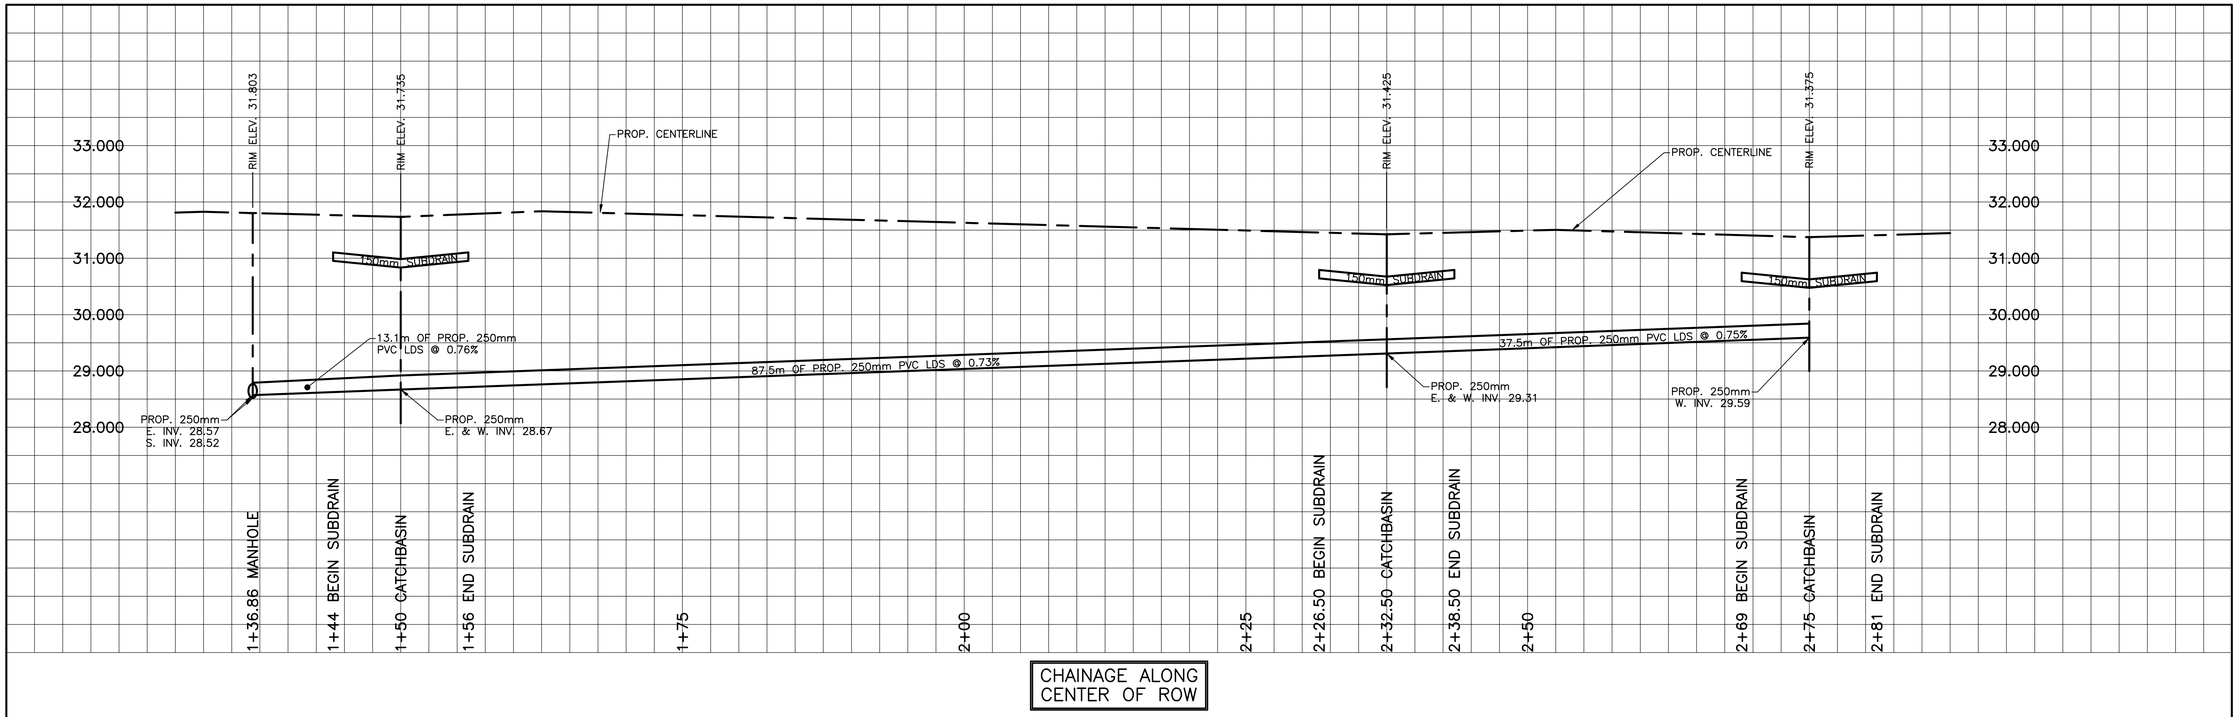

SUNSET / GLENLAWN ALLEY LDS

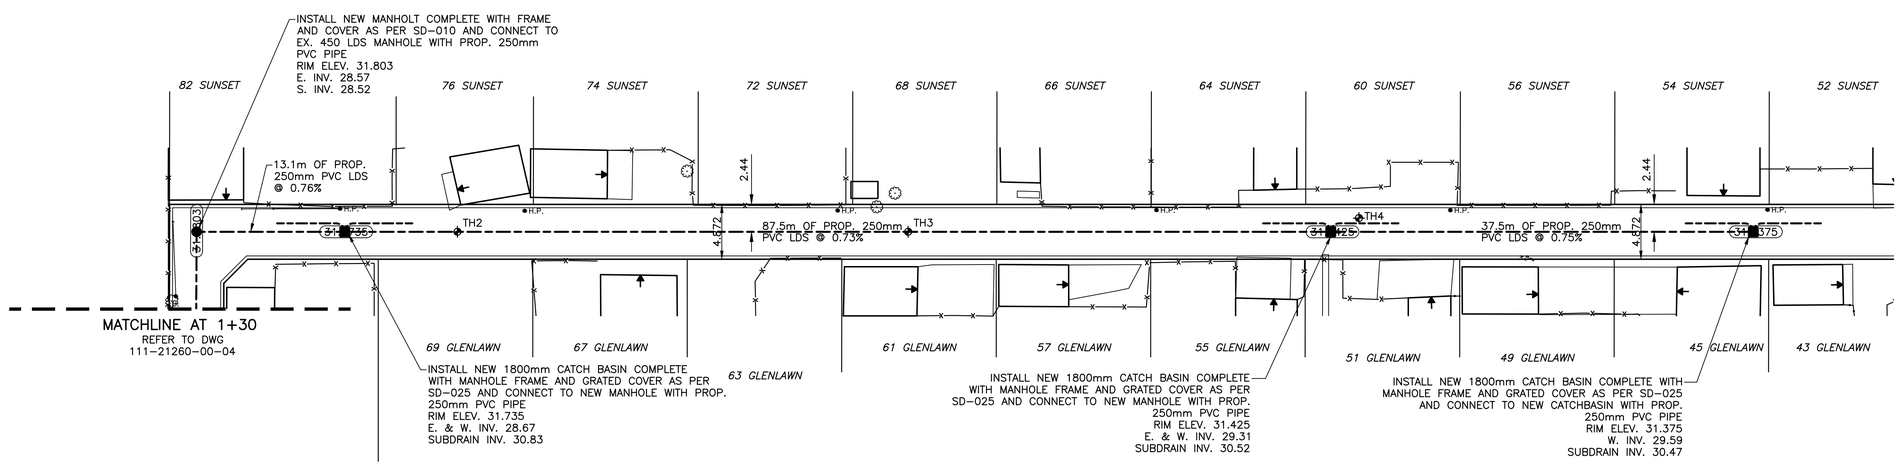

"Description of property limits, and existing and/or proposed features relative to these limits as shown on this drawing do not represent a Legal Survey. GENIVAR makes no representation or guarantee that the property limit information is accurate. GENIVAR accepts no responsibility for damages, if any, suffered by any third party as a result of decisions made or actions based on this drawing."

INSTALL PVC SUBDRAIN BETWEEN
STA. 1+44 AND 1+56 AND
STA. 2+31.50 AND 2+43.50 AND
STA. 2+69 AND 2+81

DESCRIPTION
S.E. COR. FERMOR AVE. & DUNKIRK DR., TBLT.
ON TOP OF 0.05m DIA. X 2.4m IRON PIPE, 27.5m N.
OF S.L. OF LANE N. OF GLEN AVE. & 4.4m W. OF E.L.
(FENCE LINE) OF LAST HOUSE ON N. SIDE OF GLEN AVE.

EXISTING	LEGEND – PLAN	PROPOSED	EXISTING	LEGEND – PLAN	PROPOSED	EXISTING	LEGEND – PROFILE	PROPOSED
	WATERMAIN			M.T.S.			WATERMAIN	
	HYDRANT			TRAFFIC SIGNAL			VALVE	
	VALVE			CONCRETE/ASPHALT			LAND DRAINAGE SEWER	
	CURB STOP			SIDEWALK			WASTE WATER SEWER	
	WASTE WATER SEWER			CURB RAMP			CENTERLINE	
	LAND DRAINAGE SEWER			PROPERTY LINE			SOUTH & EAST GUTTER	
	C.B. LEAD		32.00	ELEVATIONS	32.000		NORTH & WEST GUTTER	
	MANHOLE			TEST HOLE LOCATION	TH#			
	CATCH BASIN			GARAGE DOOR LOCATION			GARAGE DOOR LOCATION	
	GAS							

LOCATION APPROVED
UNDERGROUND STRUCTURES

SUPV. U/G STRUCTURES DATE
COMMITTEE

NOTE:
LOCATION OF UNDERGROUND STRUCTURES AS SHOWN ARE BASED ON THE BEST INFORMATION AVAILABLE BUT NO GUARANTEE IS GIVEN THAT ALL EXISTING UTILITIES ARE SHOWN OR THAT THE GIVEN LOCATIONS ARE EXACT. CONFIRMATION OF EXISTENCE AND EXACT LOCATION OF ALL SERVICES MUST BE OBTAINED FROM THE INDIVIDUAL UTILITIES BEFORE PROCEEDING WITH CONSTRUCTION.

B.M. 54-026
ELEV. 231.638

NO.	REVISIONS	DATE	BY
2	TENDER DRAWING	19/08/11	R.H
1	SUBMISSION	15/08/11	R.H

GENIVAR
10 PRAIRIE WAY WINNIPEG, MANITOBA R2J 3J8
PH: (204)-233-2113 FAX: (204)-233-2080

DESIGNED BY	R.H.	CHECKED BY	S.M.
DRAWN BY	R.H.	APPROVED BY	I.McK.
HOR. SCALE:	1:250	RELEASED FOR CONSTRUCTION	NOT RELEASED
VERT. SCALE:	1:50		
DATE	AUGUST 2011	DATE	

ENGINEERS SEAL

CONSULTANT DRAWING NO.
111-21260-00 –05

Winnipeg
THE CITY OF WINNIPEG
WATER AND WASTE DEPARTMENT

2011 LOCAL IMPROVEMENTS
SUNSET / GLENLAWN ALLEY
FROM FROM MATCHLINE AT STA. 1+30
TO CATCHBASIN AT STA 2+75
LAND DRAINAGE SEWER

CITY DRAWING NO.
SHEET 5 OF 5
699–2011