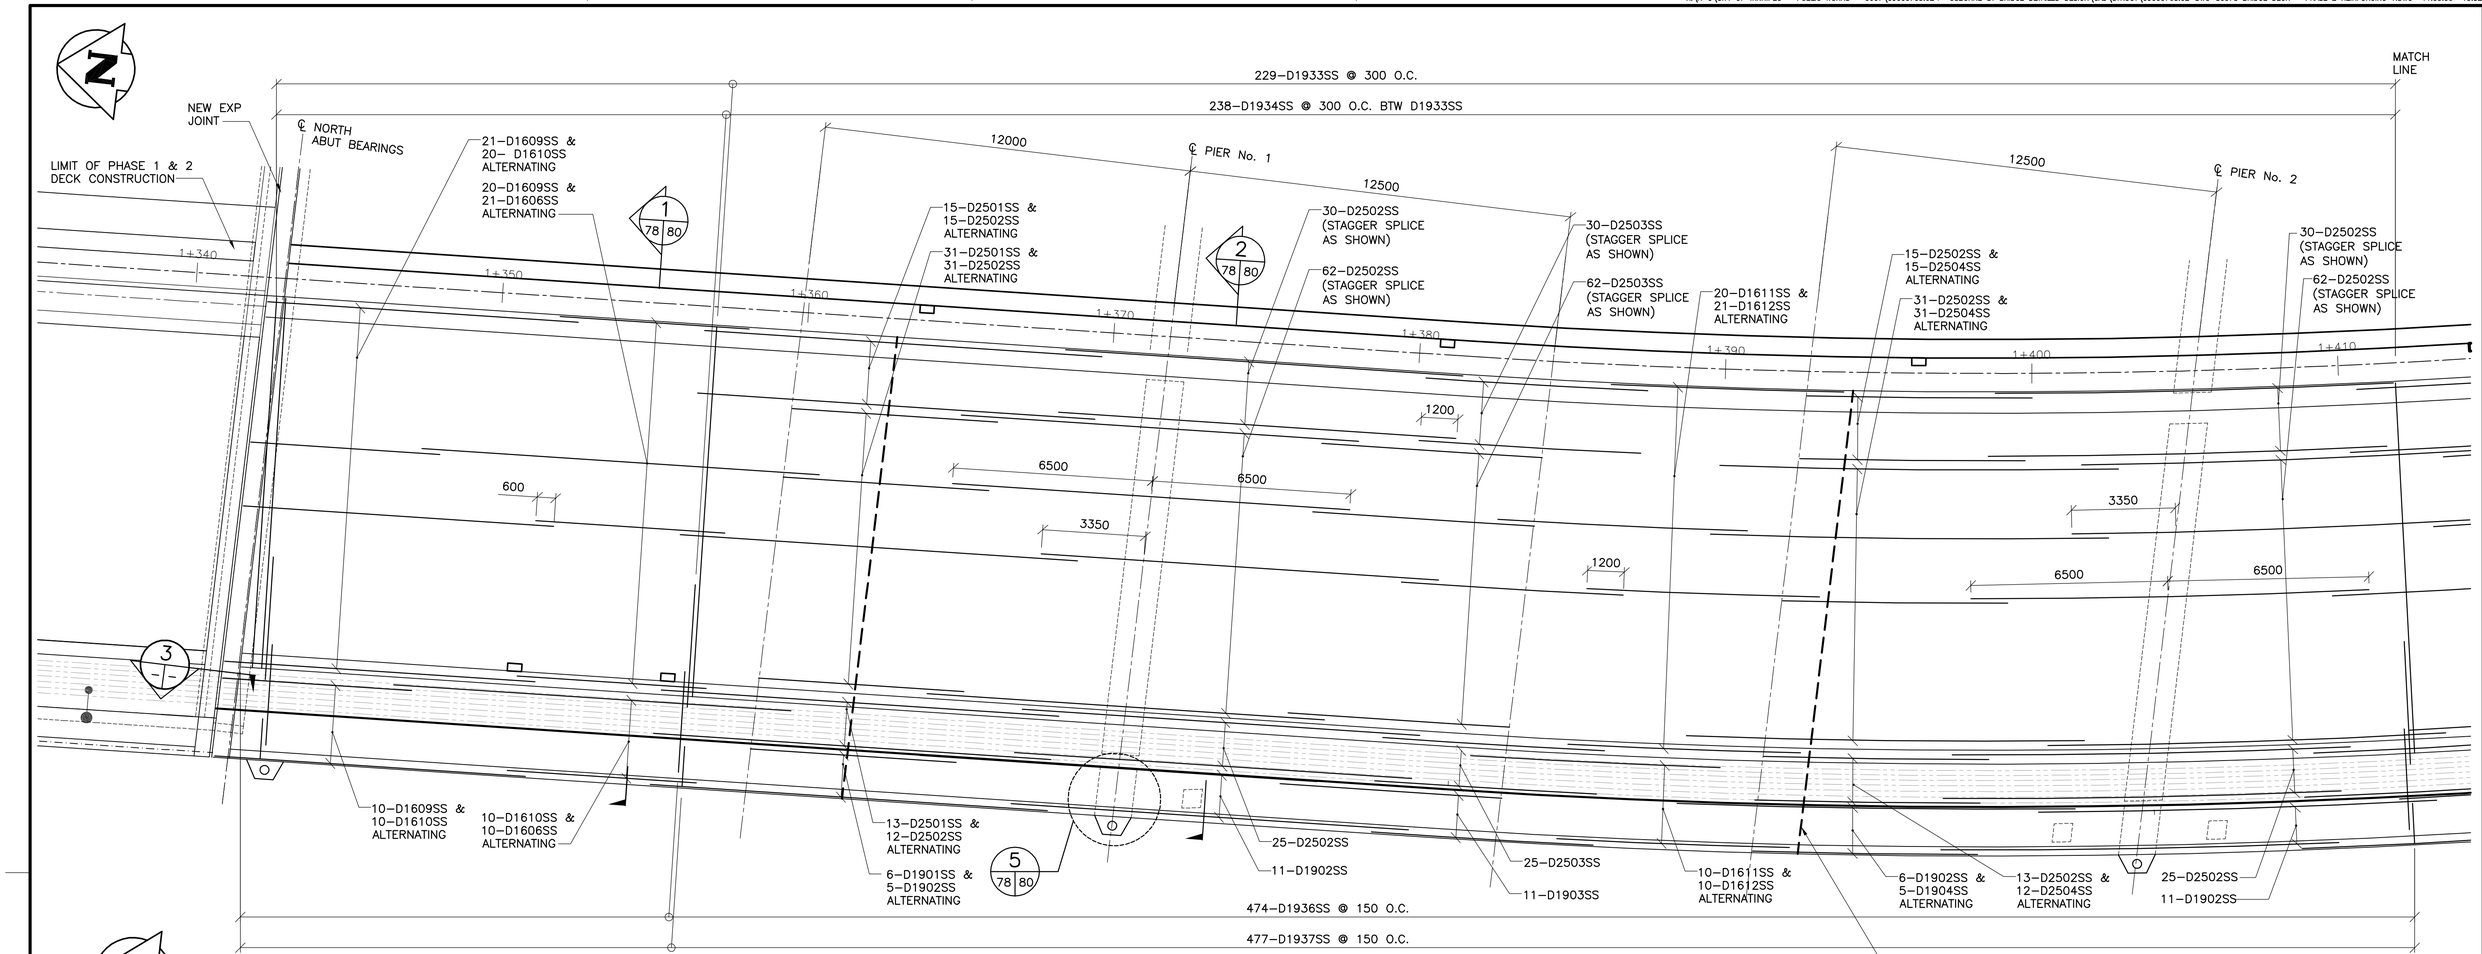

1 / – – PARTIAL PLAN – PHASE 2 DECK REINFORCING

1 : 100

– SHOWING TOP MAT REINFORCING

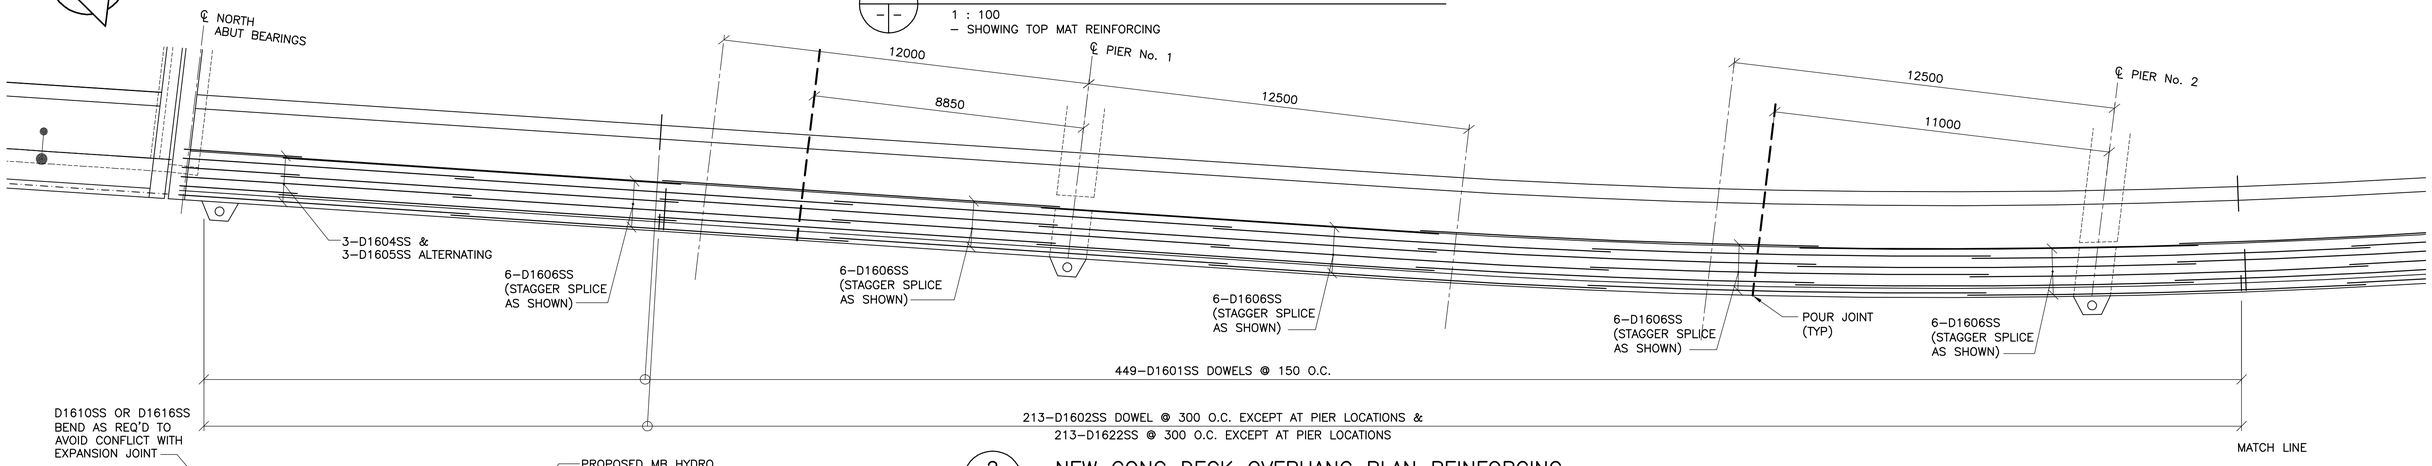

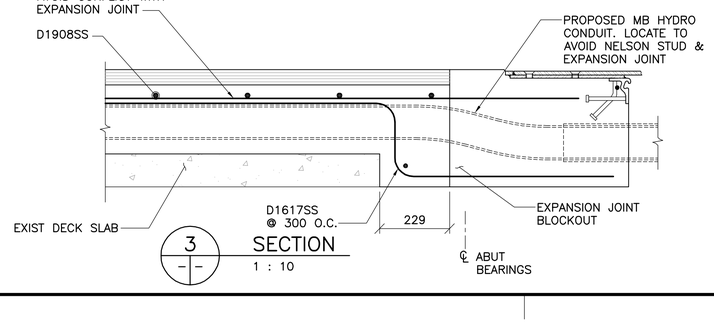

3 / – – SECTION

1 : 10

2 / – – NEW CONC DECK OVERHANG PLAN REINFORCING

1 : 100

– SHOWING BOTTOM MAT OF REINFORCEMENT

APEGM
Certificate of Authorization
Wardrop Engineering Inc.
No. 195 Date: April 30, 2011

NO.	REVISIONS	DATE	BY
00	ISSUED FOR ADDENDUM 1	11.03.07	EFS

B.M. ELEV. F.B.

WARDROP
A TETRA TECH COMPANY

DESIGNED BY	V.B.	CHECKED BY	E.F.S.
DRAWN BY	B.M.	APPROVED BY	R.H.W.
HOR. SCALE:	AS NOTED	RELEASED FOR CONSTRUCTION	DATE
VERTICAL:		ORIGINAL SIGNED	11.03.07
DATE	10.10.13	MATT CHISLETT, P.ENG BRIDGE PROJECTS ENGINEER	

ORIGINAL SIGNED 11.03.07

PROVINCE OF MANITOBA – REGISTERED PROFESSIONAL ENGINEER – E.F.G. SHEHATA Member 23439

CONSULTANT DRAWING NO. 0900070502–DWG–S0078

Winnipeg

THE CITY OF WINNIPEG

PUBLIC WORKS DEPARTMENT
ENGINEERING DIVISION

OSBORNE STREET BRIDGE
REHABILITATION & RELATED WORKS

CITY DRAWING NUMBER B109–11–083

SHEET 78 OF 131

BRIDGE DECK –
PHASE 2 REINFORCING

78