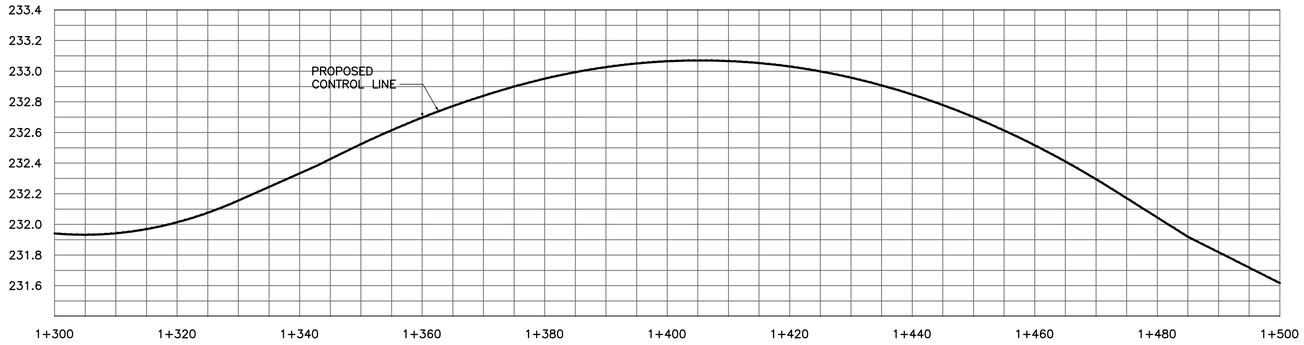

1 – – PROFILE 'C' – ON ALIGNMENT CONTROL LINE
VERT = 1 : 450 HOR = 1 : 1125

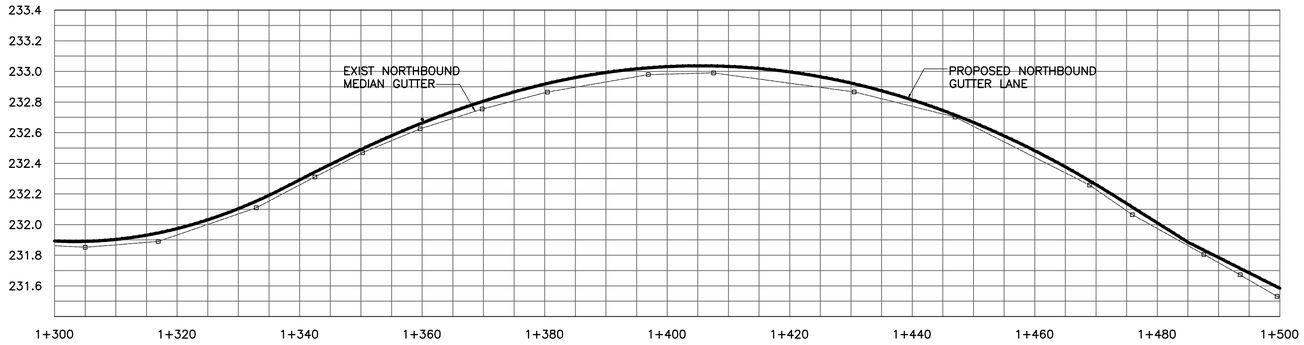

2 – – PROFILE 'D' – 1.512m EAST OF ALIGNMENT CONTROL LINE
VERT = 1 : 450 HOR = 1 : 1125

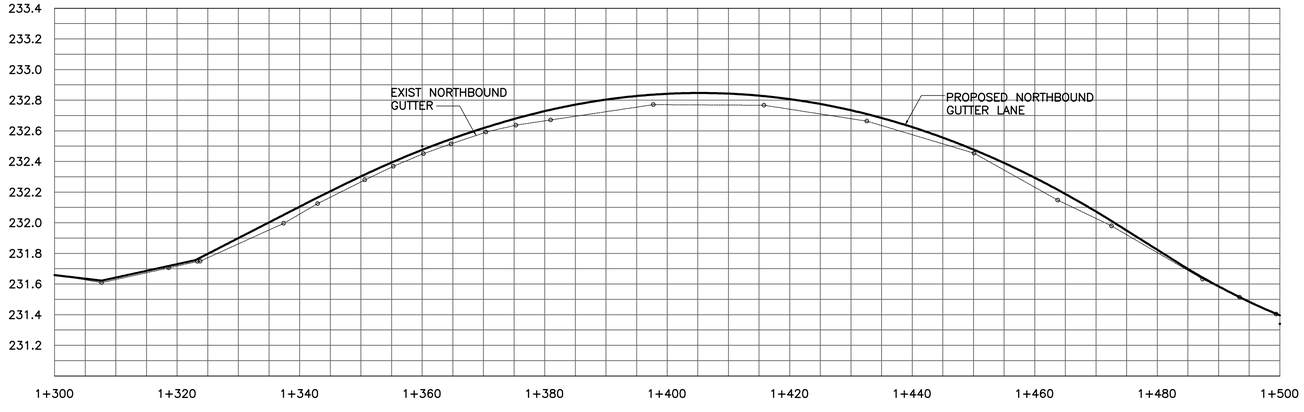

3 – – PROFILE 'E' – 10.328m EAST OF ALIGNMENT CONTROL LINE
VERT = 1 : 450 HOR = 1 : 1125

APEGM
Certificate of Authorization
Wardrop Engineering Inc.
No. 195 Expiry: April 30, 2011

B.M. ELEV. F.B.

NO.	REVISIONS	DATE	BY
00	ISSUED FOR TENDER	11.02.18	VB

WARDROP
A TETRA TECH COMPANY

DESIGNED BY S.Y.	CHECKED BY V.B.
DRAWN BY C.T.	APPROVED BY R.H.W.
HOR. SCALE: AS NOTED VERTICAL:	RELEASED FOR CONSTRUCTION DATE ORIGINAL SIGNED 11.02.16
DATE 10.02.16	MATT CHISLETT, P.ENG. BRIDGE PROJECTS ENGINEER

PROVINCE OF MANITOBA
ORIGINAL SIGNED 11.02.16
V. BANTHIA
Member
23477
REGISTERED PROFESSIONAL ENGINEER

CONSULTANT DRAWING NO.
0900070502-DWG-S0006

Winnipeg

THE CITY OF WINNIPEG
PUBLIC WORKS DEPARTMENT
ENGINEERING DIVISION

OSBORNE STREET BRIDGE
REHABILITATION & RELATED WORKS

CITY DRAWING NUMBER
B109-11-011

SHEET 6 OF 131

DECK PROFILE 2

6