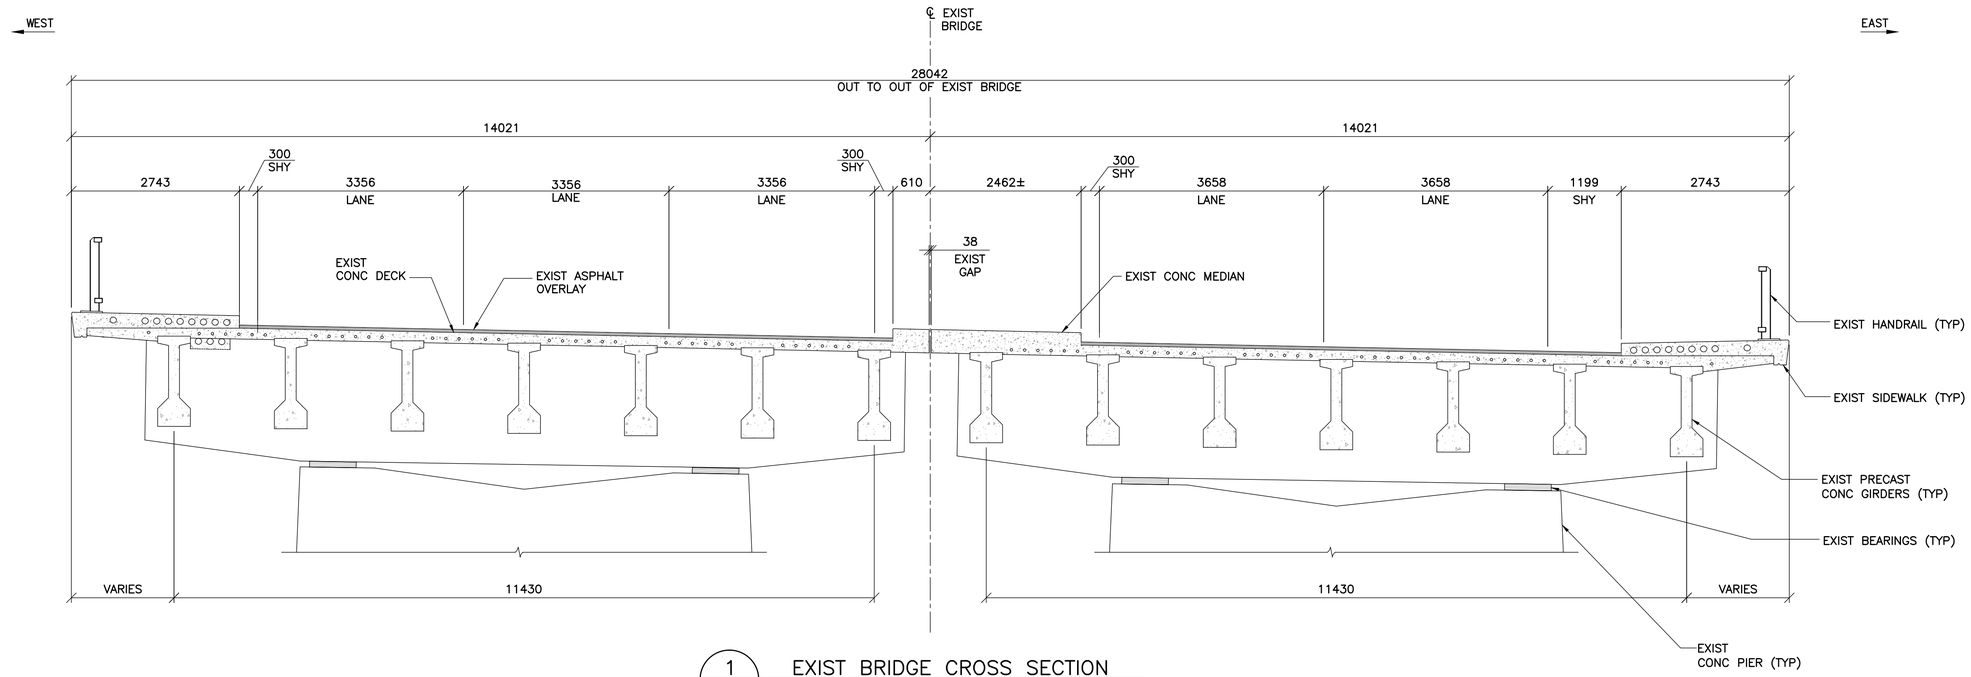

1 / 4 8 EXIST BRIDGE CROSS SECTION

1 : 50
– LOOKING NORTH, AT PIER LOCATIONS

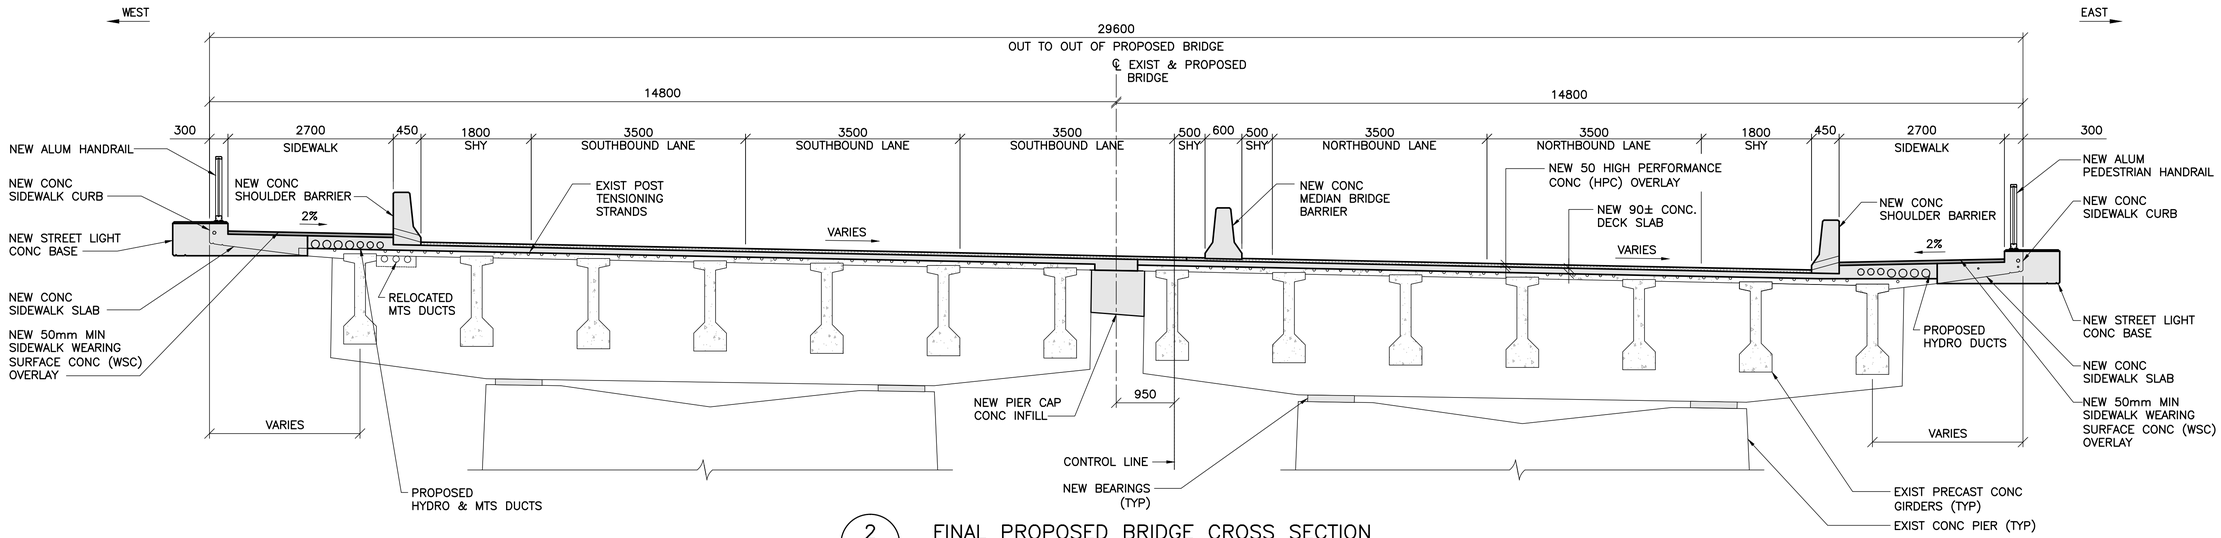

2 / 4 8 FINAL PROPOSED BRIDGE CROSS SECTION

1 : 50
– LOOKING NORTH, AT PIER LOCATIONS
– NEW INTERMEDIATE DIAPHRAGMS NOT SHOWN FOR CLARITY

APEGM Certificate of Authorization
Wardrop Engineering Inc.
No. 195 Date: April 30, 2011

B.M. ELEV.		F.B.	
00	ISSUED FOR TENDER	11.02.18	VB
NO.	REVISIONS	DATE	BY

WARDROP A TETRA TECH COMPANY

DESIGNED BY	S.Y.	CHECKED BY	V.B.
DRAWN BY	B.M.	APPROVED BY	R.H.W.
HOR. SCALE:	AS NOTED	RELEASED FOR CONSTRUCTION	DATE
VERTICAL:		ORIGINAL SIGNED	11.02.16
DATE	10.10.20	MATT CHISLETT, P.ENG. BRIDGE PROJECTS ENGINEER	

PROVINCE OF MANITOBA – ORIGINAL SIGNED 11.02.16 – V. BANTHIA Member 23477 – REGISTERED PROFESSIONAL ENGINEER

CONSULTANT DRAWING NO.
0900070502-DWG-S0008

Winnipeg

THE CITY OF WINNIPEG
PUBLIC WORKS DEPARTMENT
ENGINEERING DIVISION

OSBORNE STREET BRIDGE
REHABILITATION & RELATED WORKS

CITY DRAWING NUMBER
B109-11-13

SHEET 8 OF 131

GENERAL ARRANGEMENT
CROSS SECTIONS

8