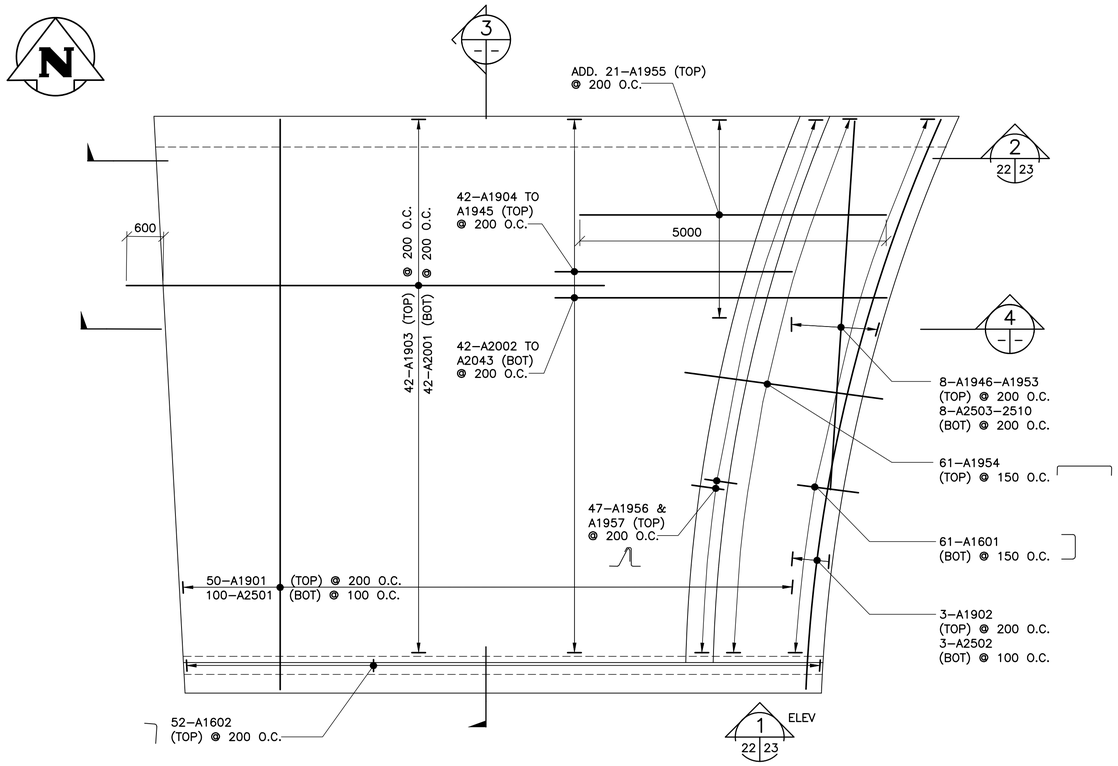

1 ABUTMENT SLAB – PHASE 1 REINFORCING
1 : 50

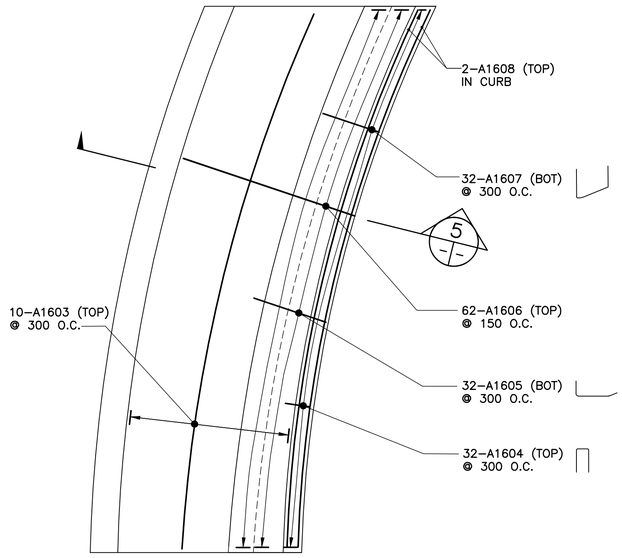

2 ABUTMENT SIDEWALK – PHASE 1 REINFORCING
1 : 50

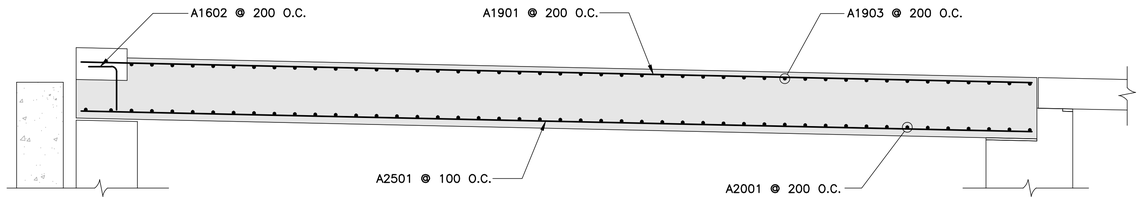

3 SECTION
1 : 30

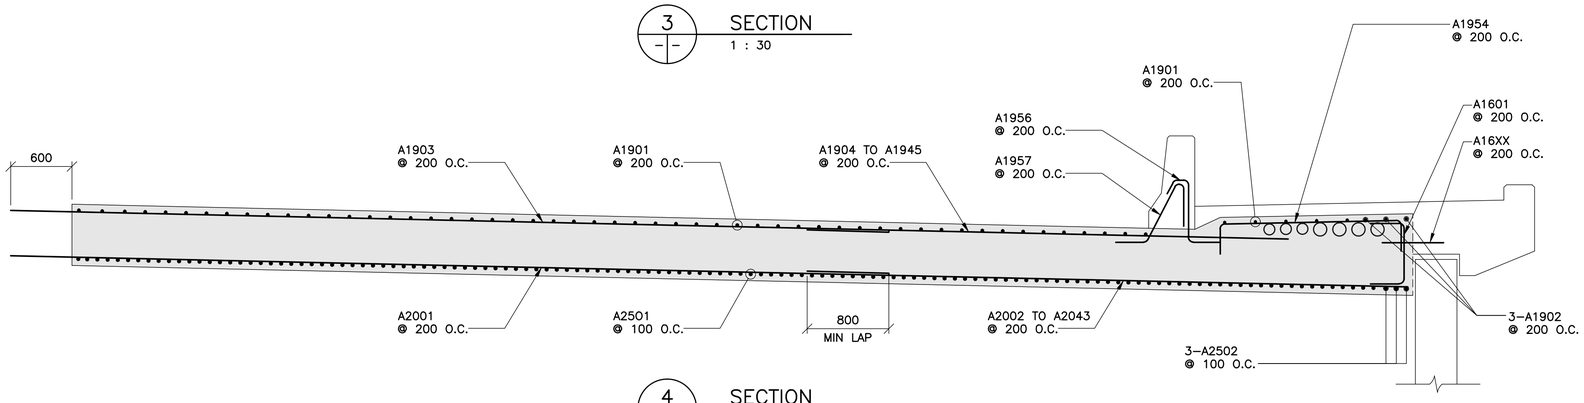

4 SECTION
1 : 30

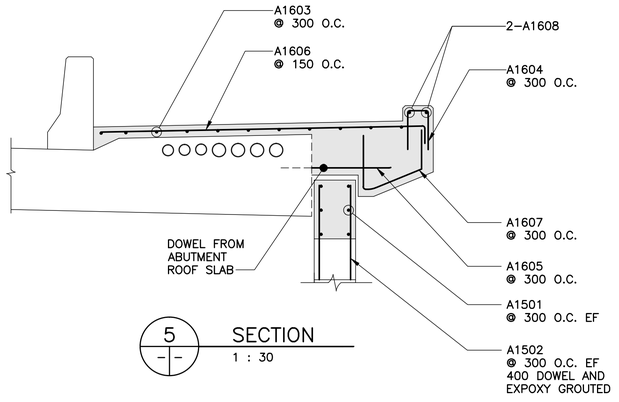

5 SECTION
1 : 30

APEGM
Certificate of Authorization
Wardrop Engineering Inc.
No. 195 Date: April 30, 2011

B.M. ELEV.		F.B.	
00	ISSUED FOR TENDER	11.02.18	RHW
NO.	REVISIONS	DATE	BY

WARDROP
A TETRA TECH COMPANY

DESIGNED BY	S.Y.	CHECKED BY	R.H.W.
DRAWN BY	H.A.	APPROVED BY	R.H.W.
HOR. SCALE: / VERTICAL:	AS NOTED	RELEASED FOR CONSTRUCTION	DATE 11.02.16
DATE	10.10.20	ORIGINAL SIGNED MATT CHISLETT, P.ENG. BRIDGE PROJECTS ENGINEER	

PROVINCE OF MANITOBA
ORIGINAL SIGNED 11.02.16
W.R. HALDANE-WILSONE
REGISTERED PROFESSIONAL ENGINEER

CONSULTANT DRAWING NO.
0900070502–DWG–S0022

Winnipeg
THE CITY OF WINNIPEG
PUBLIC WORKS DEPARTMENT
ENGINEERING DIVISION

OSBORNE STREET BRIDGE
REHABILITATION & RELATED WORKS

CITY DRAWING NUMBER
B109–11–027

SHEET 22 OF 131

NORTH ABUTMENT AND APPROACH SLAB
PHASE 1 REINFORCING

22