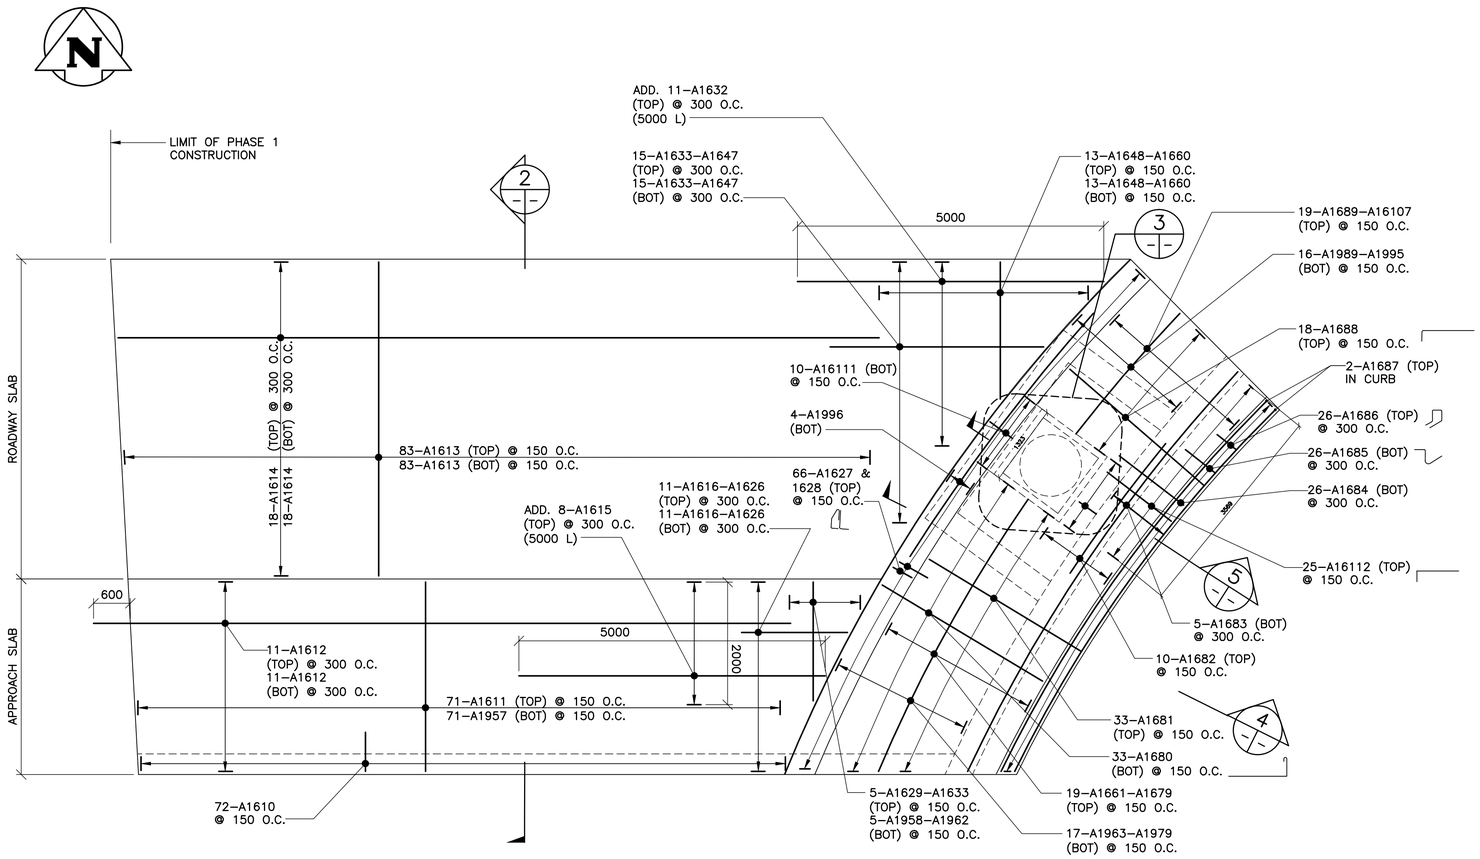

1 — APPROACH AND ROADWAY SLAB – PHASE 1 REINFORCING
1 : 50

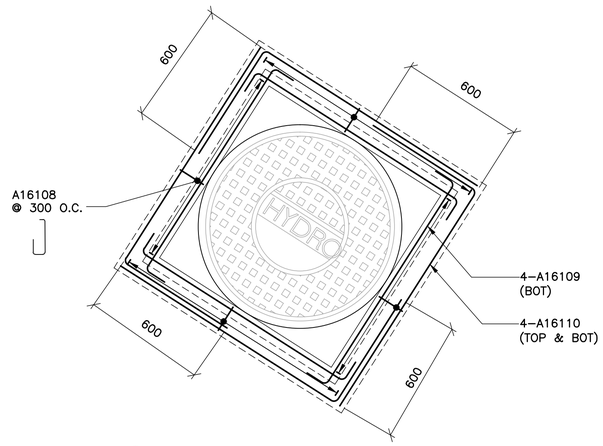

3 — CURB REINF AROUND MANHOLE
1 : 15

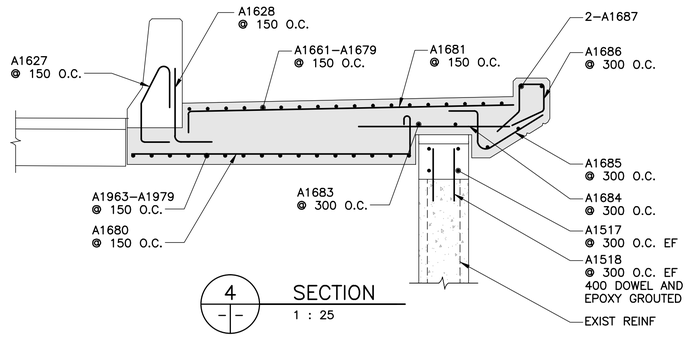

4 — SECTION
1 : 25

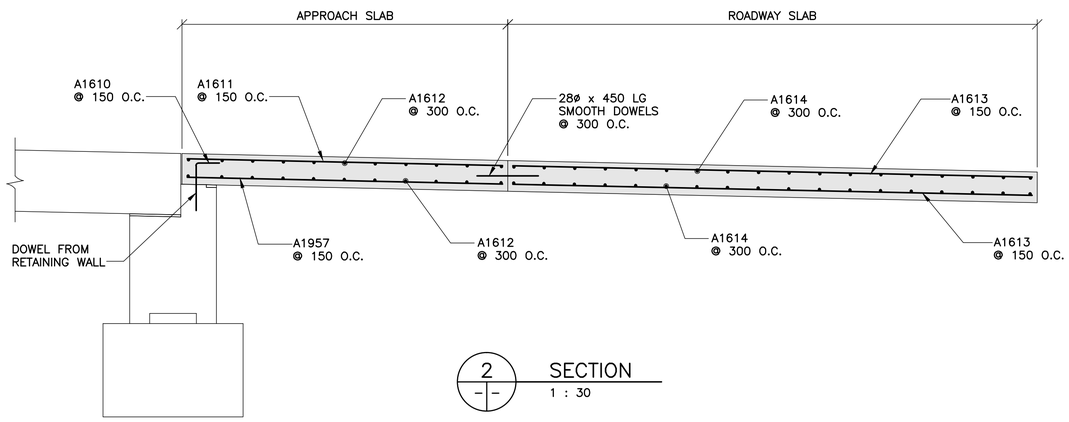

2 — SECTION
1 : 30

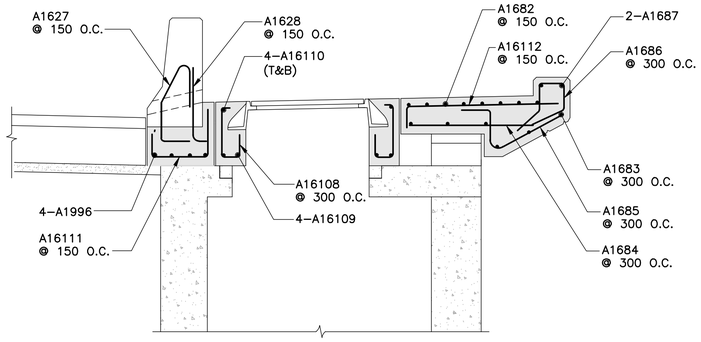

5 — SECTION
1 : 25

APEGM
Certificate of Authorization
Wardrop Engineering Inc.
No. 195 Date: April 30, 2011

B.M. ELEV.		F.B.		
00	ISSUED FOR TENDER	11.02.18	RHW	
NO.	REVISIONS	DATE	BY	

WARDROP
A TETRA TECH COMPANY

DESIGNED BY	S.Y.	CHECKED BY	R.H.W.
DRAWN BY	H.A.	APPROVED BY	R.H.W.
HOR. SCALE: / VERTICAL:	AS NOTED	RELEASED FOR CONSTRUCTION	DATE 11.02.16
DATE	10.10.20	MATT CHISLETT, P.ENG. BRIDGE PROJECTS ENGINEER	ORIGINAL SIGNED

PROVINCE OF MANITOBA — ORIGINAL SIGNED 11.02.16 — W.R. HALDANE-WILSONE — REGISTERED PROFESSIONAL ENGINEER

CONSULTANT DRAWING NO.
0900070502-DWG-S0024

Winnipeg

THE CITY OF WINNIPEG
PUBLIC WORKS DEPARTMENT
ENGINEERING DIVISION

OSBORNE STREET BRIDGE
REHABILITATION & RELATED WORKS

CITY DRAWING NUMBER
B109-11-029

SHEET 24 OF 131

NORTH ABUTMENT AND APPROACH SLAB
PHASE 1 REINFORCING

24