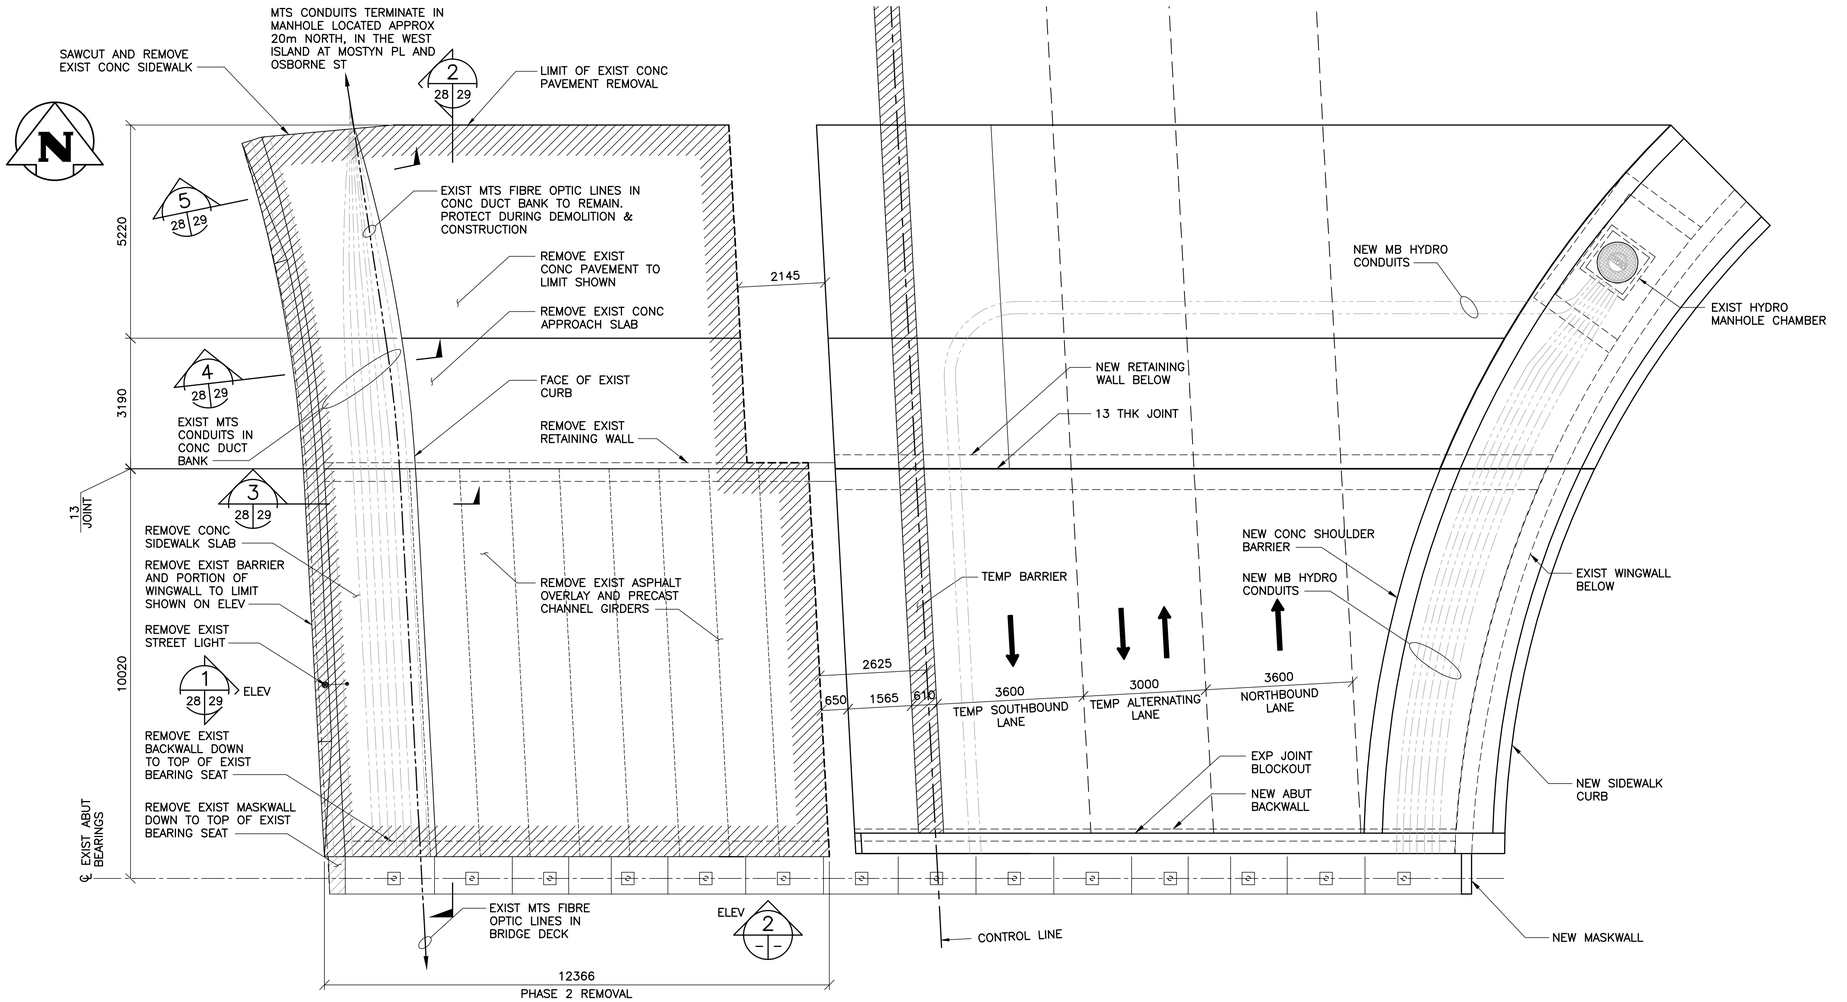

1 — PLAN – NORTH ABUTMENT PHASE 2 REMOVAL

1 : 75

– CONTRACTOR IS RESPONSIBLE TO LOCATE, PROTECT AND UNDERTAKE ALL WORKS WITHOUT DAMAGING THE EXISTING MTS FIBRE OPTIC LINES OR CONC DUCT BANK WITH THE FIBRE OPTIC LINES

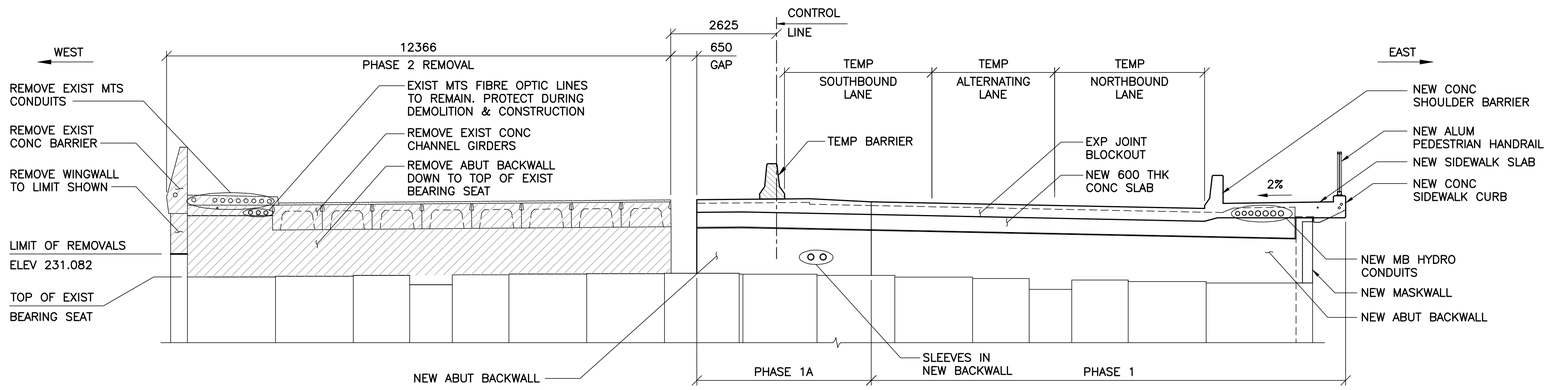

2 — NORTH ELEVATION – PHASE 2 REMOVAL

1 : 75

– EXIST GIRDERS NOT SHOWN FOR CLARITY

APEGM Certificate of Authorization Wardrop Engineering Inc. No. 195 Date: April 30, 2011

NO.	REVISIONS	DATE	BY
00	ISSUED FOR TENDER	11.02.16	RHW

B.M. ELEV. F.B.

WARDROP A TETRA TECH COMPANY

DESIGNED BY	S.Y.	CHECKED BY	R.H.W.
DRAWN BY	B.M.	APPROVED BY	R.H.W.
HOR. SCALE:	AS NOTED	RELEASED FOR CONSTRUCTION	DATE
VERTICAL:		ORIGINAL SIGNED	11.02.16
DATE	10.10.20	MATT CHISLETT, P.ENG BRIDGE PROJECTS ENGINEER	

PROVINCE OF MANITOBA — ORIGINAL SIGNED 11.02.16 — W.R. HALDANE-WILSONE — REGISTERED PROFESSIONAL ENGINEER

CONSULTANT DRAWING NO. 0900070502-DWG-S0028

Winnipeg

THE CITY OF WINNIPEG
PUBLIC WORKS DEPARTMENT
ENGINEERING DIVISION

OSBORNE STREET BRIDGE
REHABILITATION & RELATED WORKS

CITY DRAWING NUMBER B109-11-033

SHEET 28 OF 131

NORTH ABUTMENT AND APPROACH SLAB
PHASE 2 REMOVAL

28