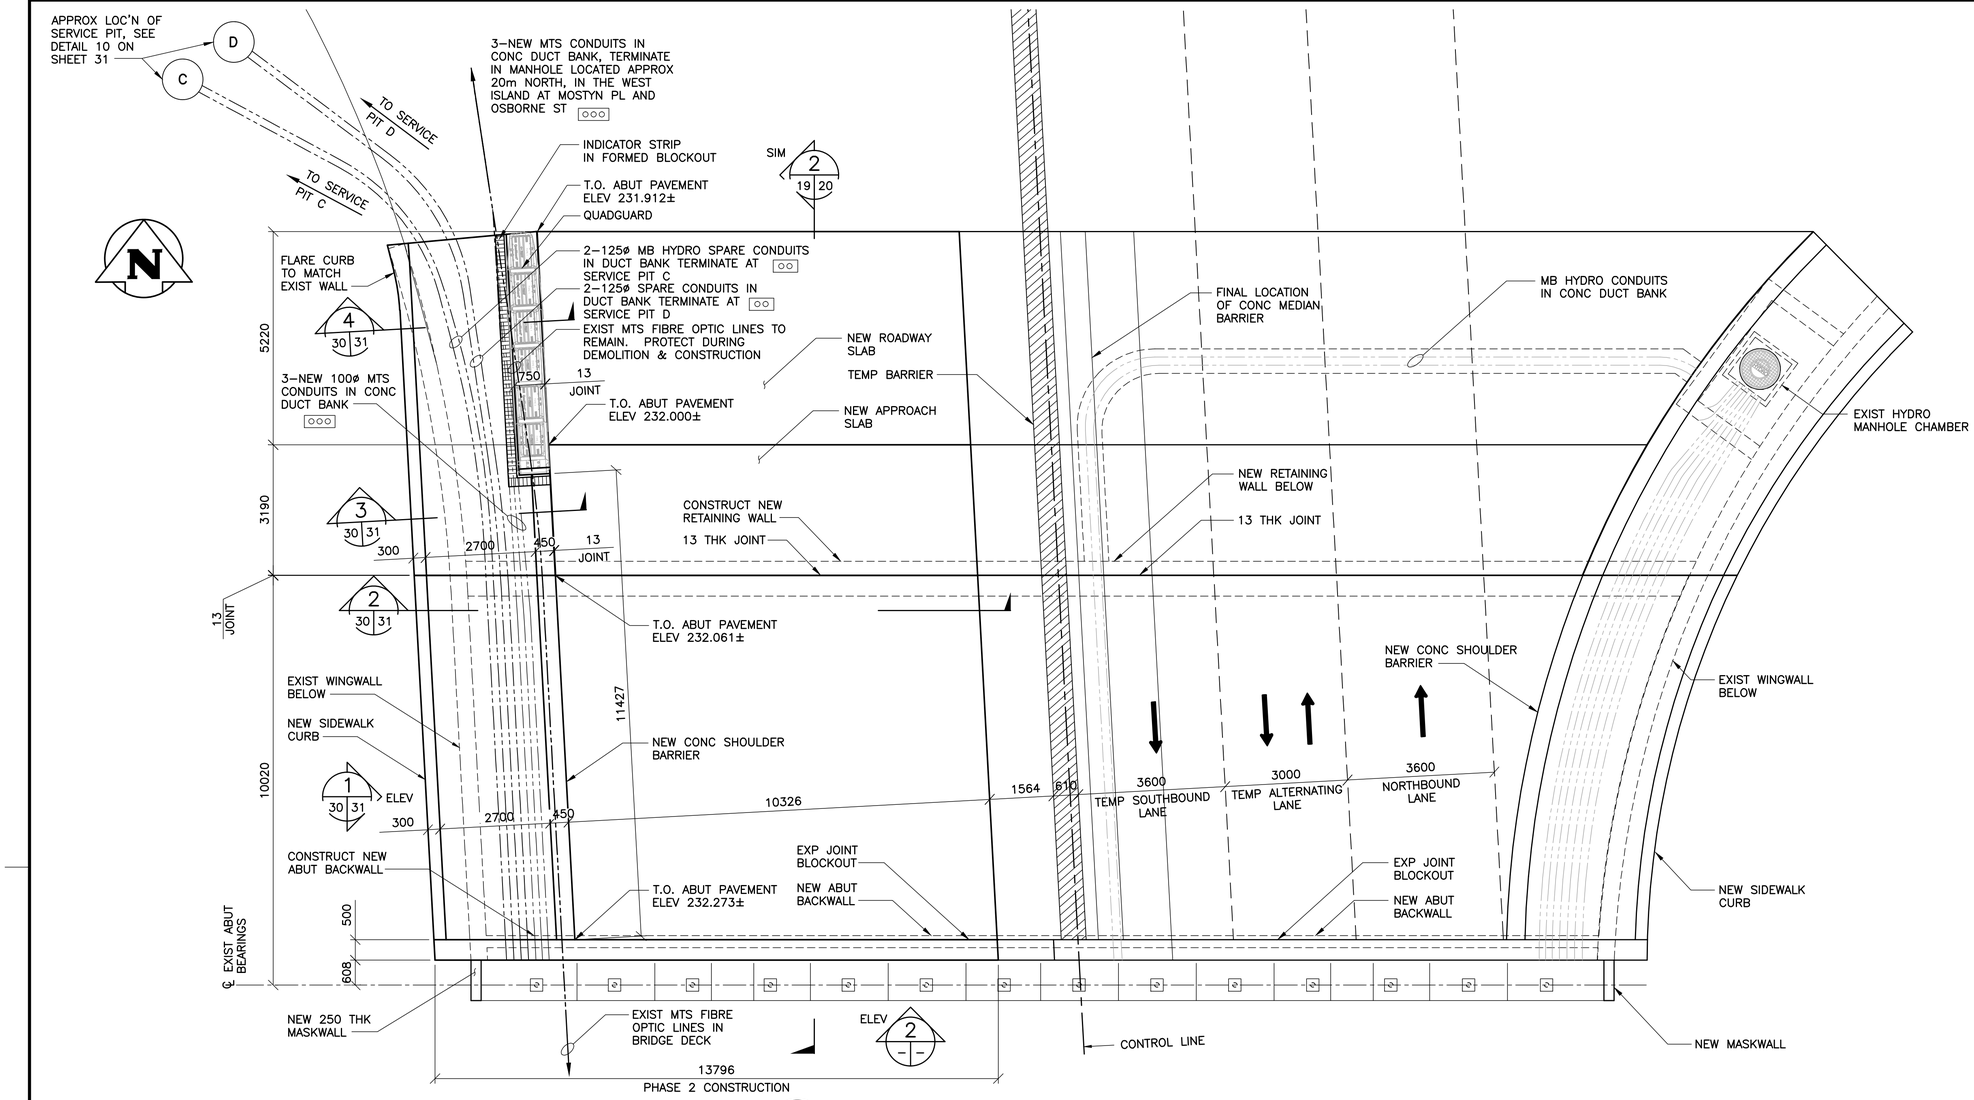

1 - - PLAN – NORTH ABUTMENT PHASE 2 CONSTRUCTION

1 : 75

– CONTRACTOR IS RESPONSIBLE TO LOCATE, PROTECT AND UNDERTAKE ALL WORKS WITHOUT DAMAGING THE EXISTING MTS FIBRE OPTIC LINES OR CONC DUCT BANK WITH THE FIBRE OPTIC LINES

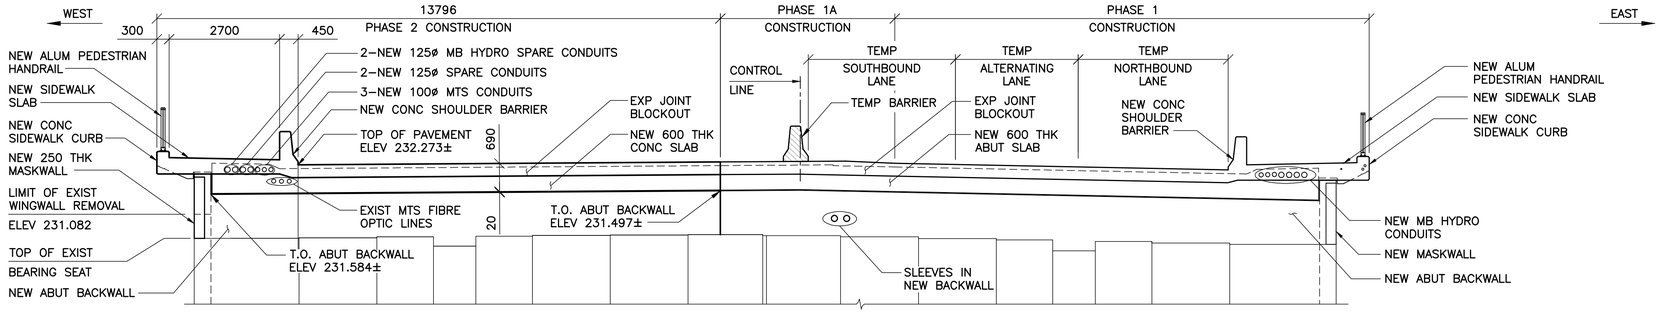

2 - - NORTH ELEVATION – PHASE 2 CONSTRUCTION

1 : 75

– EXIST GIRDERS NOT SHOWN FOR CLARITY

APEGM Certificate of Authorization Wardrop Engineering Inc. No. 195 Date: April 30, 2011

B.M. ELEV.		F.B.		
00	ISSUED FOR TENDER	11.02.18	RHW	
NO.	REVISIONS	DATE	BY	

WARDROP A TETRA TECH COMPANY

DESIGNED BY	S.Y.	CHECKED BY	R.H.W.
DRAWN BY	B.M.	APPROVED BY	R.H.W.
HOR. SCALE:	AS NOTED	RELEASED FOR CONSTRUCTION	DATE
VERTICAL:		ORIGINAL SIGNED	11.02.16
DATE	10.10.20	MATT CHISLETT, P.ENG. BRIDGE PROJECTS ENGINEER	

PROVINCE OF MANITOBA ORIGINAL SIGNED 11.02.16 W.R. HALDANE-WILSONE REGISTERED PROFESSIONAL ENGINEER

CONSULTANT DRAWING NO. 0900070502-DWG-S0030

Winnipeg

THE CITY OF WINNIPEG
PUBLIC WORKS DEPARTMENT
ENGINEERING DIVISION

OSBORNE STREET BRIDGE
REHABILITATION & RELATED WORKS

CITY DRAWING NUMBER B109-11-035

SHEET 30 OF 131

NORTH ABUTMENT AND APPROACH SLAB PHASE 2 CONSTRUCTION

30