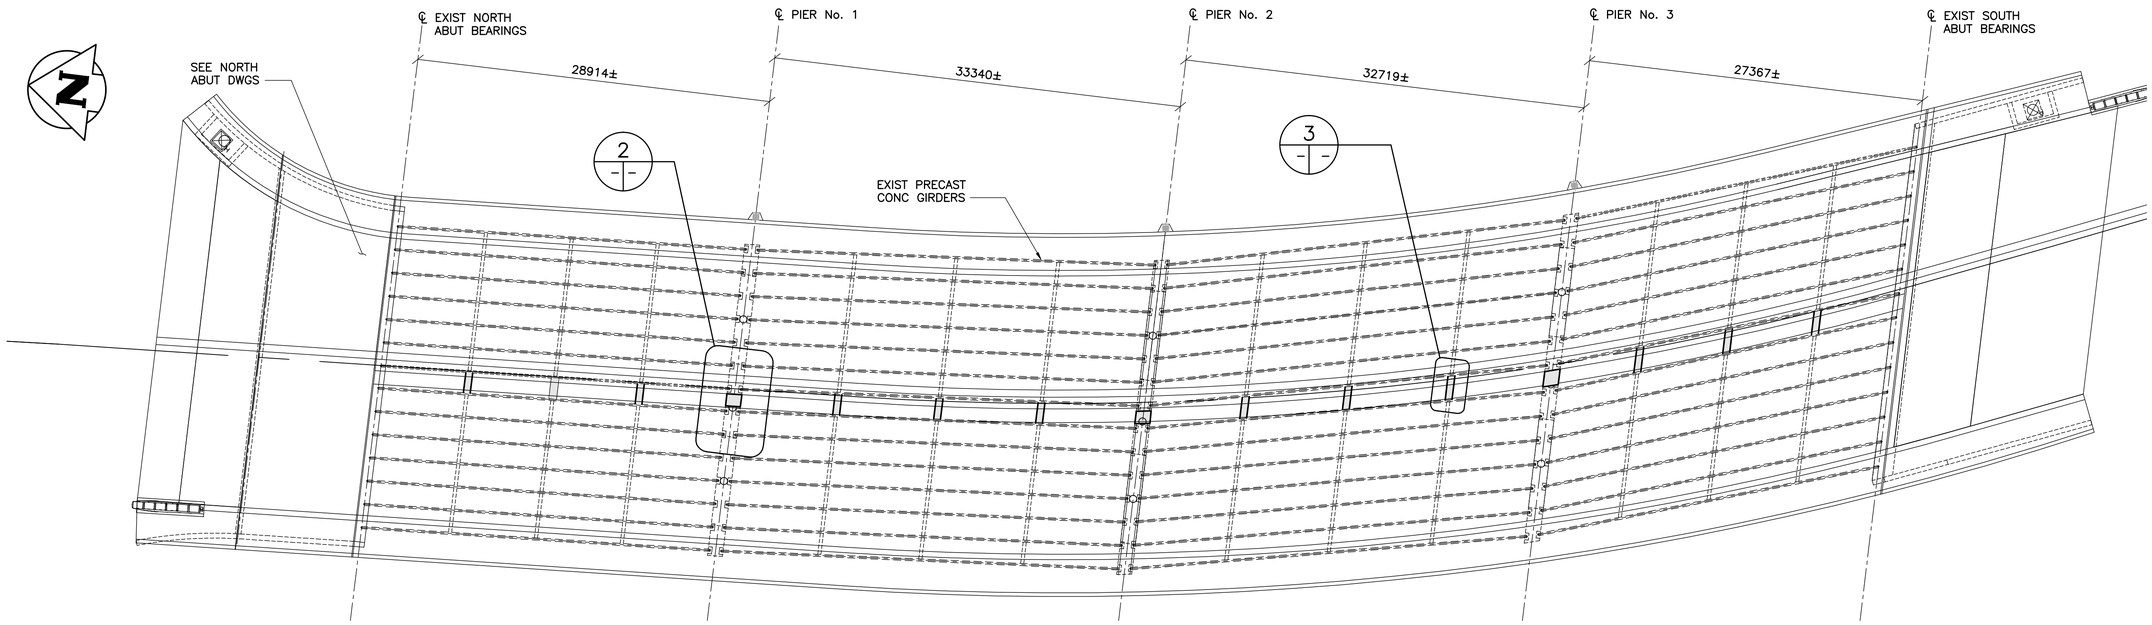

1 PLAN – PIER CAP AND INTERMEDIATE DIAPHRAGM CONCRETE INFILL

1 : 250

– PIER CAP AND INTERMEDIATE DIAPHRAGM CONCRETE INFILLS MUST BE COMPLETED PRIOR TO PHASE 2 DECK CONSTRUCTION

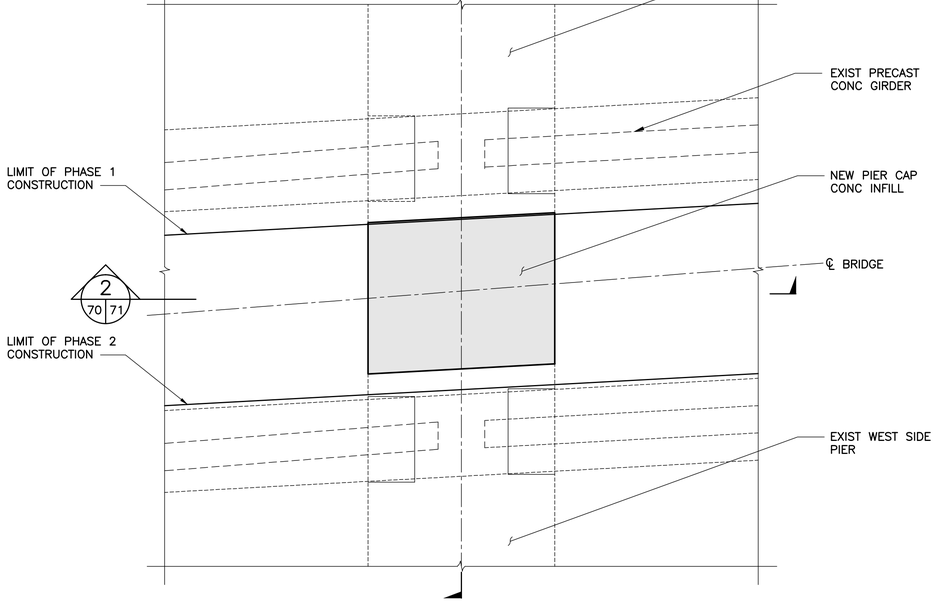

2 DETAIL

1 : 20

– SHOWING PIER CAP CONCRETE INFILL

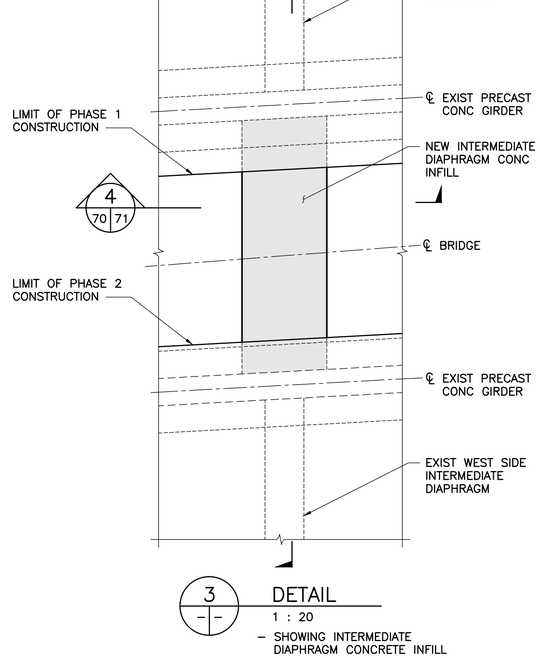

3 DETAIL

1 : 20

– SHOWING INTERMEDIATE DIAPHRAGM CONCRETE INFILL

APEGM
Certificate of Authorization
Wardrop Engineering Inc.
No. 195 Date: April 30, 2011

B.M. ELEV.		F.B.	
00	ISSUED FOR TENDER	11.02.18	RHW
NO.	REVISIONS	DATE	BY

WARDROP
A TETRA TECH COMPANY

DESIGNED BY	V.B.	CHECKED BY	R.H.W.
DRAWN BY	B.M.	APPROVED BY	R.H.W.
HOR. SCALE: / VERTICAL:	AS NOTED	RELEASED FOR CONSTRUCTION	DATE ORIGINAL SIGNED 11.02.16
DATE	10.10.13	MATT CHISLETT, P.ENG BRIDGE PROJECTS ENGINEER	

PROVINCE OF MANITOBA
ORIGINAL SIGNED 11.02.16
W.R. HALDANE-WILSONE
REGISTERED PROFESSIONAL ENGINEER

CONSULTANT DRAWING NO.
0900070502-DWG-S0070

Winnipeg
THE CITY OF WINNIPEG
PUBLIC WORKS DEPARTMENT
ENGINEERING DIVISION

OSBORNE STREET BRIDGE
REHABILITATION & RELATED WORKS

CITY DRAWING NUMBER
B109-11-075

SHEET 70 OF 131

PIER CAP AND INTERMEDIATE DIAPHRAGM CONCRETE INFILL PLAN

70