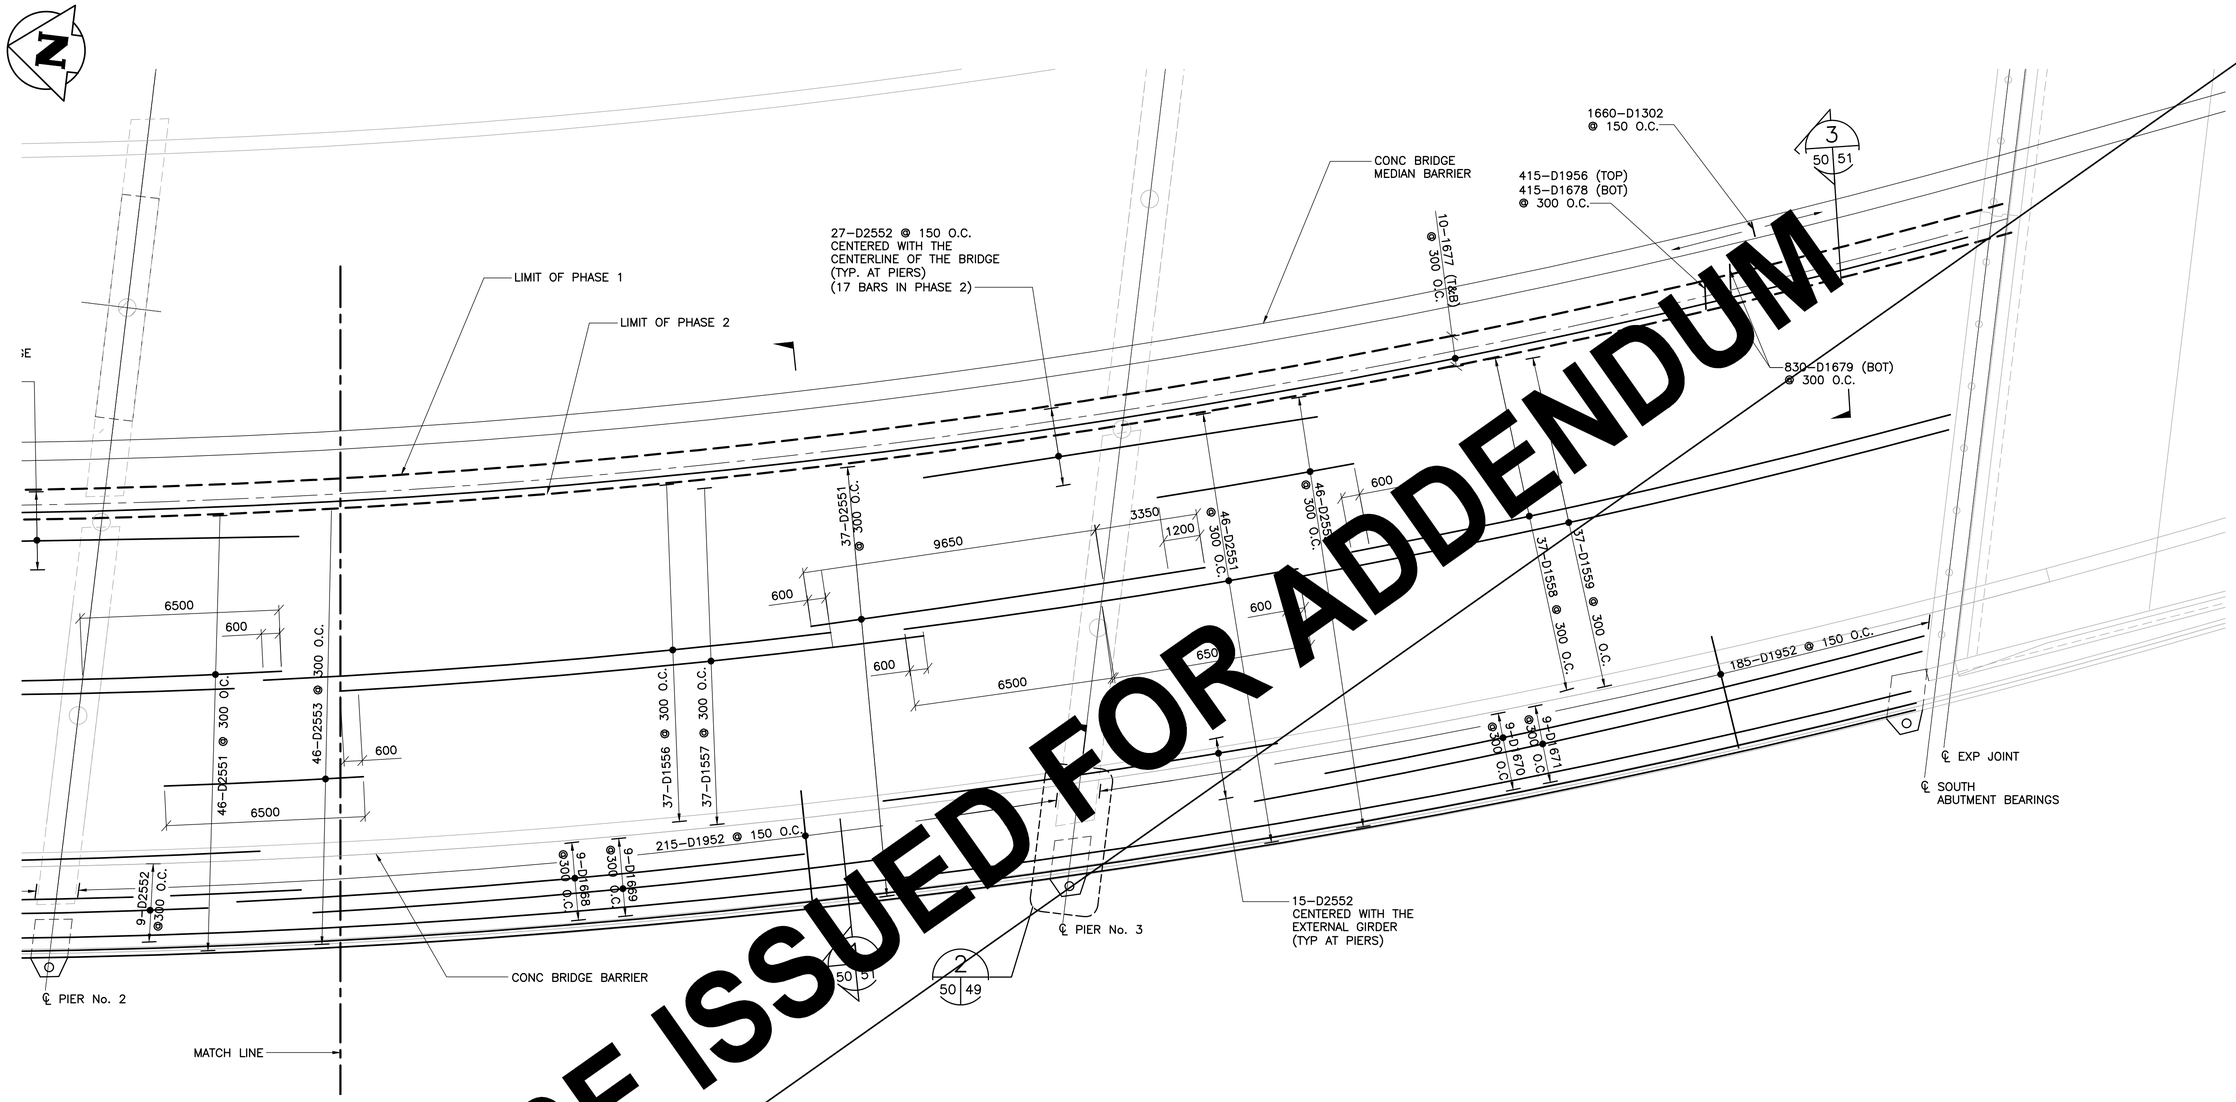

1 — PLAN – PHASE 2 DECK CONC REINFORCING
1 : 250

TO BE ISSUED FOR ADDENDUM

APEGM
Certificate of Authorization
Wardrop Engineering Inc.
No. 195 Date: April 30, 2011

B.M. ELEV.	F.B.		
NO.	REVISIONS	DATE	BY

WARDROP
A TETRA TECH COMPANY

DESIGNED BY	V.B.	CHECKED BY	E.F.S.
DRAWN BY	B.M.	APPROVED BY	R.H.W.
HOR. SCALE: VERTICAL:	AS NOTED	RELEASED FOR CONSTRUCTION	DATE
DATE	10.10.13	MATT CHISLETT, P.ENG. BRIDGE PROJECTS ENGINEER	

CONSULTANT DRAWING NO.
0900070502-DWG-S0079

Winnipeg
THE CITY OF WINNIPEG
PUBLIC WORKS DEPARTMENT
ENGINEERING DIVISION

OSBORNE STREET BRIDGE
REHABILITATION & RELATED WORKS

CITY DRAWING NUMBER
B109-11-084

SHEET 79 OF 131

BRIDGE BRIDGE DECK
PHASE 2 REINFORCING

79