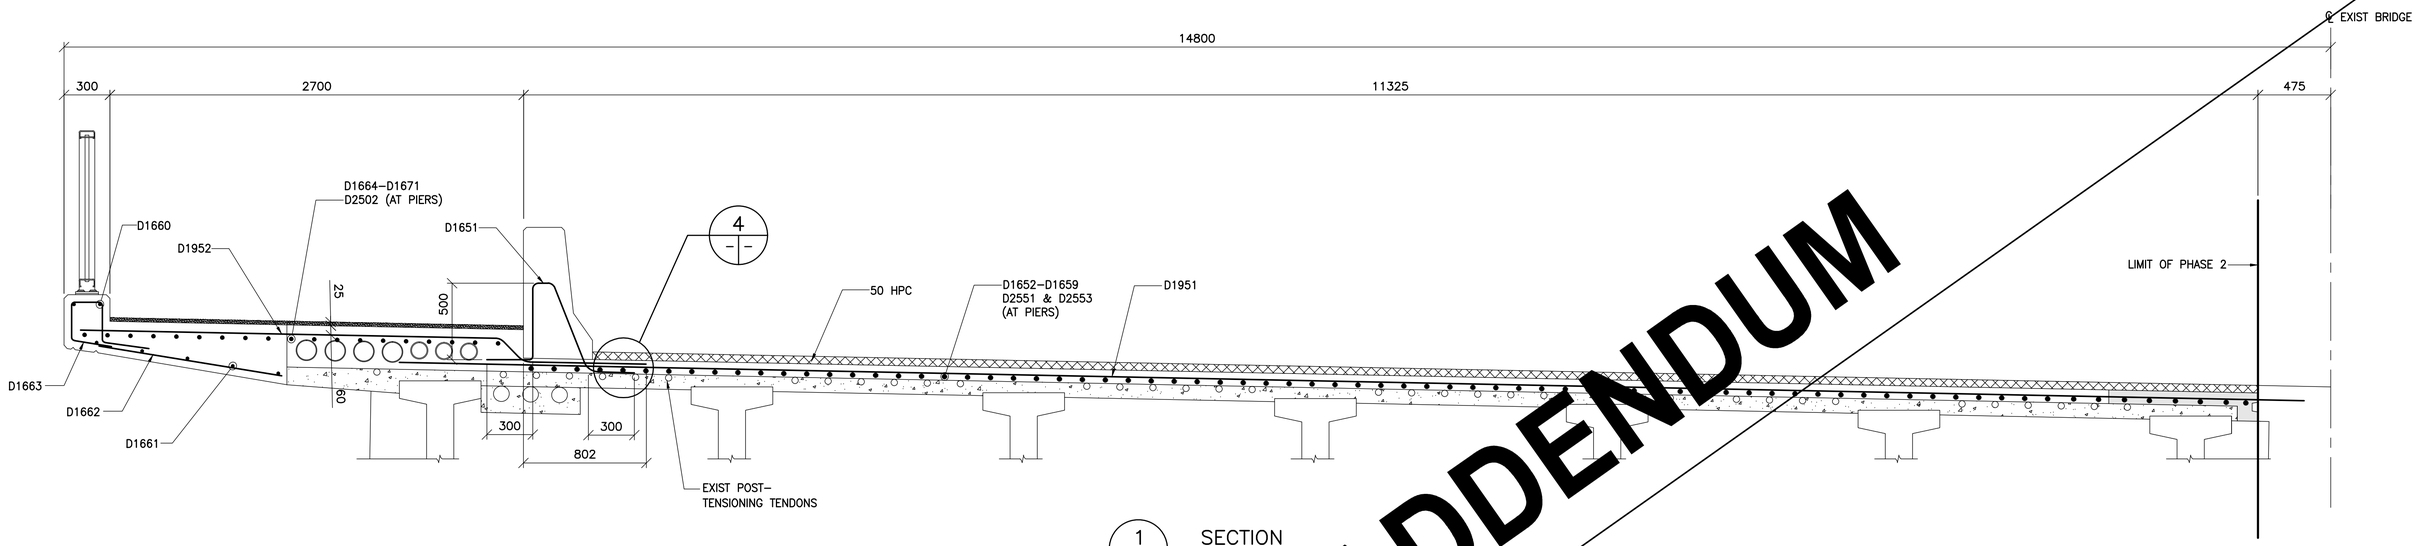

1 SECTION
51 49 & 50 1:20

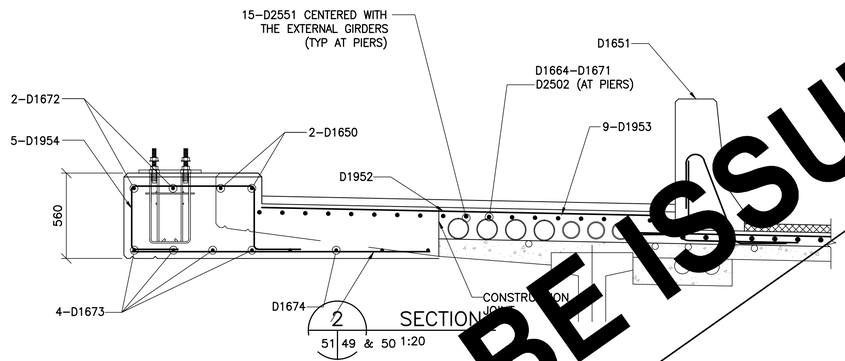

2 SECTION
51 49 & 50 1:20

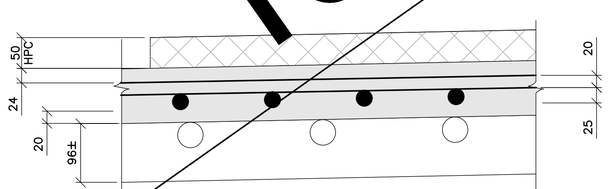

4 DETAIL
1 : 5

TO BE ISSUED FOR ADDENDUM

APEGM
Certificate of Authorization
Wardrop Engineering Inc.
No. 195 Date: April 30, 2011

B.M. ELEV.	F.B.	
NO. REVISIONS	DATE	BY

WARDROP
A TETRA TECH COMPANY

DESIGNED BY V.B.	CHECKED BY E.F.S.
DRAWN BY B.M.	APPROVED BY R.H.W.
HOR. SCALE: / VERTICAL: AS NOTED	RELEASED FOR CONSTRUCTION DATE
DATE 10.10.13	MATT CHISLETT, P.ENG BRIDGE PROJECTS ENGINEER

CONSULTANT DRAWING NO.
0900070502-DWG-S0080

Winnipeg
THE CITY OF WINNIPEG
PUBLIC WORKS DEPARTMENT
ENGINEERING DIVISION

OSBORNE STREET BRIDGE
REHABILITATION & RELATED WORKS

CITY DRAWING NUMBER
B109-11-085
SHEET 80 OF 131

BRIDGE BRIDGE DECK
PHASE 2 – REINFORCING

80