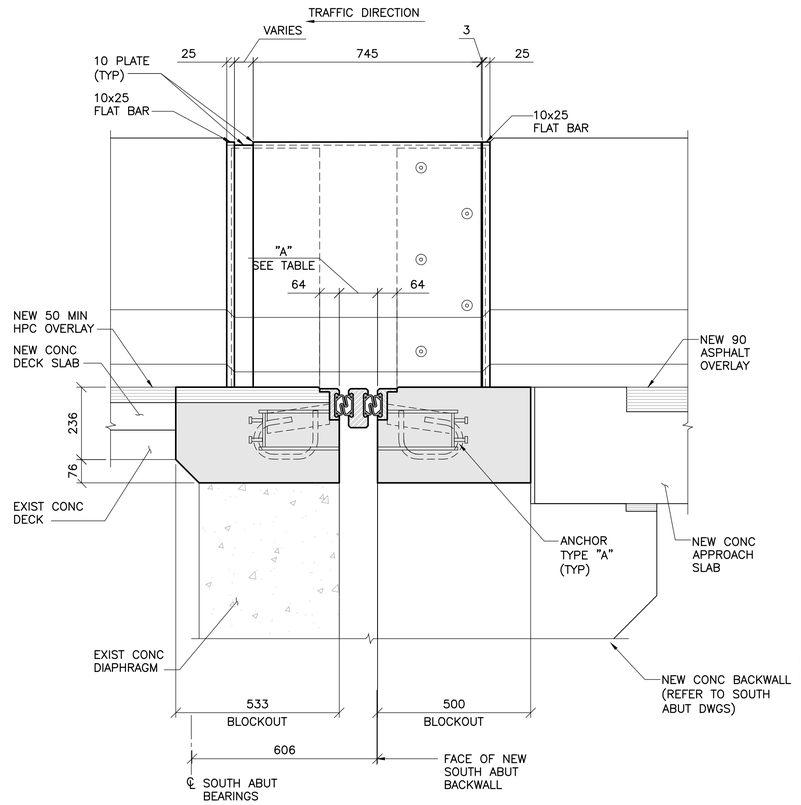

1 / 100 | 101 — SECTION

1 : 10

– SHOWING WEST BARRIER, MEDIAN AND EAST BARRIER SIMILAR.

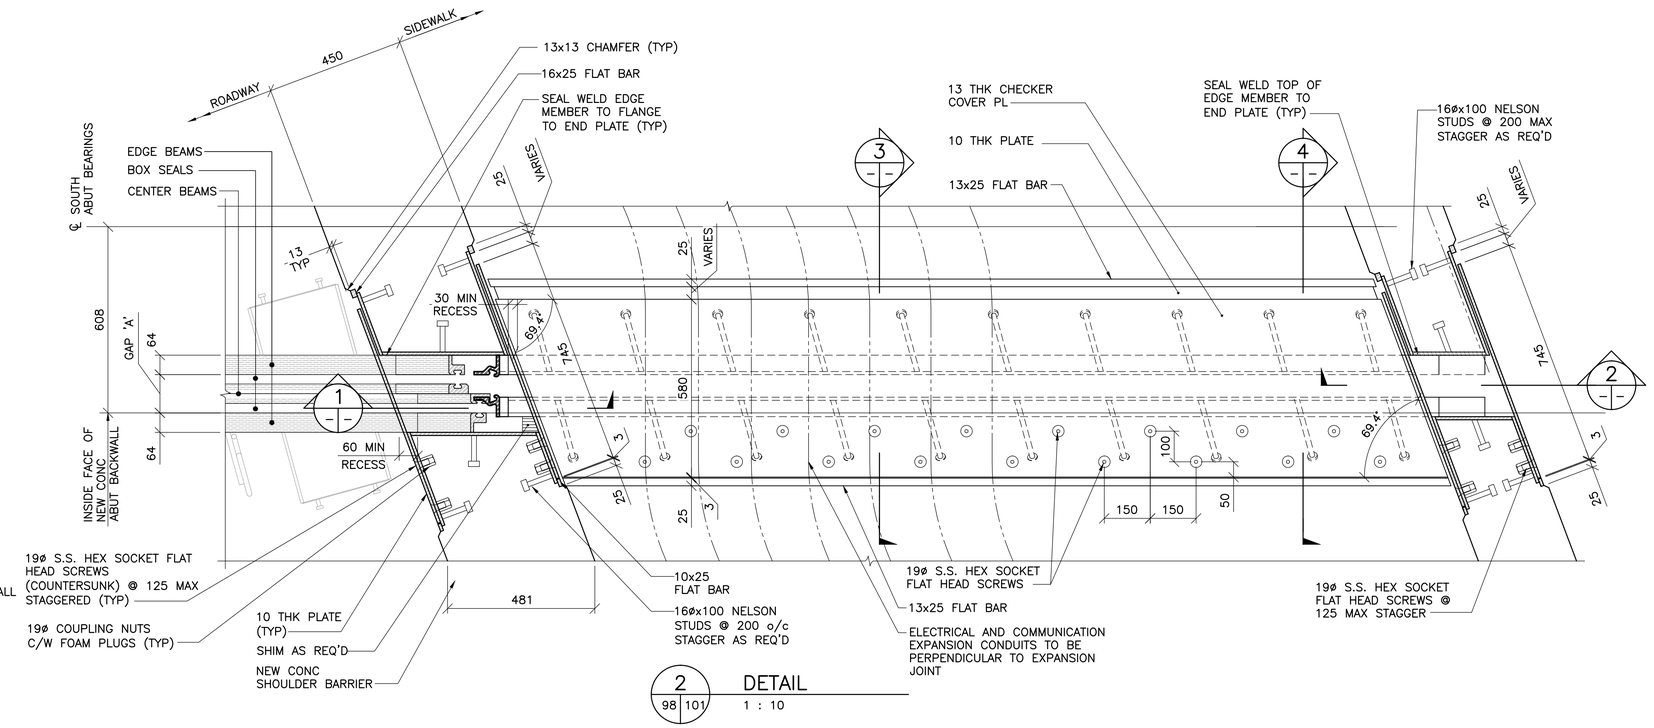

2 / 98 | 101 — DETAIL

1 : 10

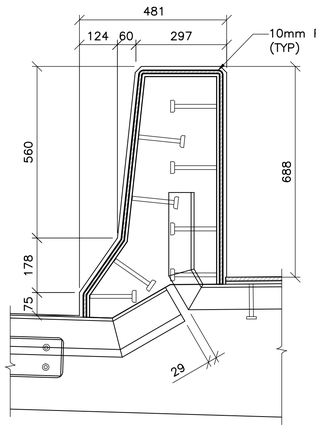

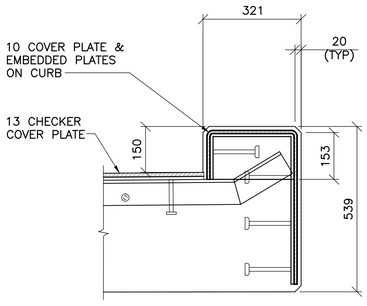

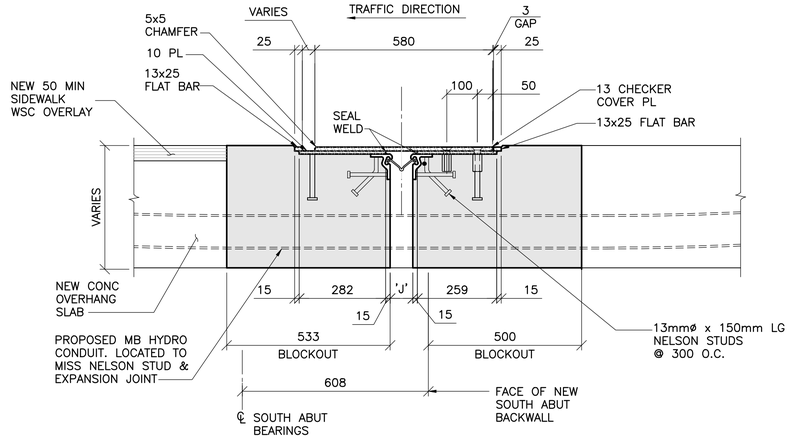

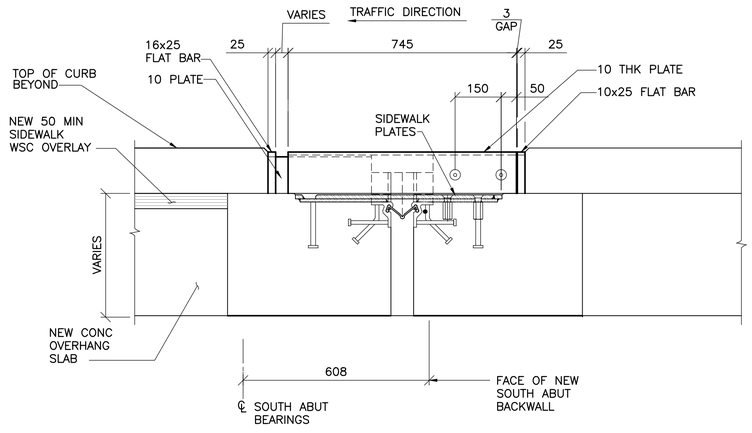

1 / – | – — SECTION

1 : 10

– WABO MODULAR D600

2 / – | – — SECTION

1 : 10

– SE500 STRIPSEAL

3 / – | – — SECTION AT SIDEWALK

1 : 10

4 / – | – — SECTION AT SIDEWALK

1 : 10

NOTE:
REFER TO SHT 97 FOR ANCHOR TYPE 'A', EDGE BEAM AND TYPICAL EXPANSION JOINT FIELD SPLICE DETAILS

APEGM
Certificate of Authorization
Wardrop Engineering Inc.
No. 195 Date: April 30, 2011

B.M. ELEV.		F.B.		
00	ISSUED FOR TENDER	11.02.18	VB	
NO.	REVISIONS	DATE	BY	

WARDROP
A TETRA TECH COMPANY

DESIGNED BY	V.B.	CHECKED BY	V.B.
DRAWN BY	E.M.M.	APPROVED BY	R.H.W.
HOR. SCALE: / VERTICAL:	AS NOTED	RELEASED FOR CONSTRUCTION	DATE 11.02.16
DATE	10.12.03	ORIGINAL SIGNED	MATT CHISLETT, P.ENG BRIDGE PROJECT'S ENGINEER

PROVINCE OF MANITOBA
ORIGINAL SIGNED 11.02.16
V. BANTHIA
Member 23477
REGISTERED PROFESSIONAL ENGINEER

CONSULTANT DRAWING NO.
0900070502-DWG-S0101

Winnipeg

THE CITY OF WINNIPEG
PUBLIC WORKS DEPARTMENT
ENGINEERING DIVISION

OSBORNE STREET BRIDGE
REHABILITATION & RELATED WORKS

CITY DRAWING NUMBER
B109-11-106

SHEET 101 OF 131

SOUTH EXPANSION JOINT

101