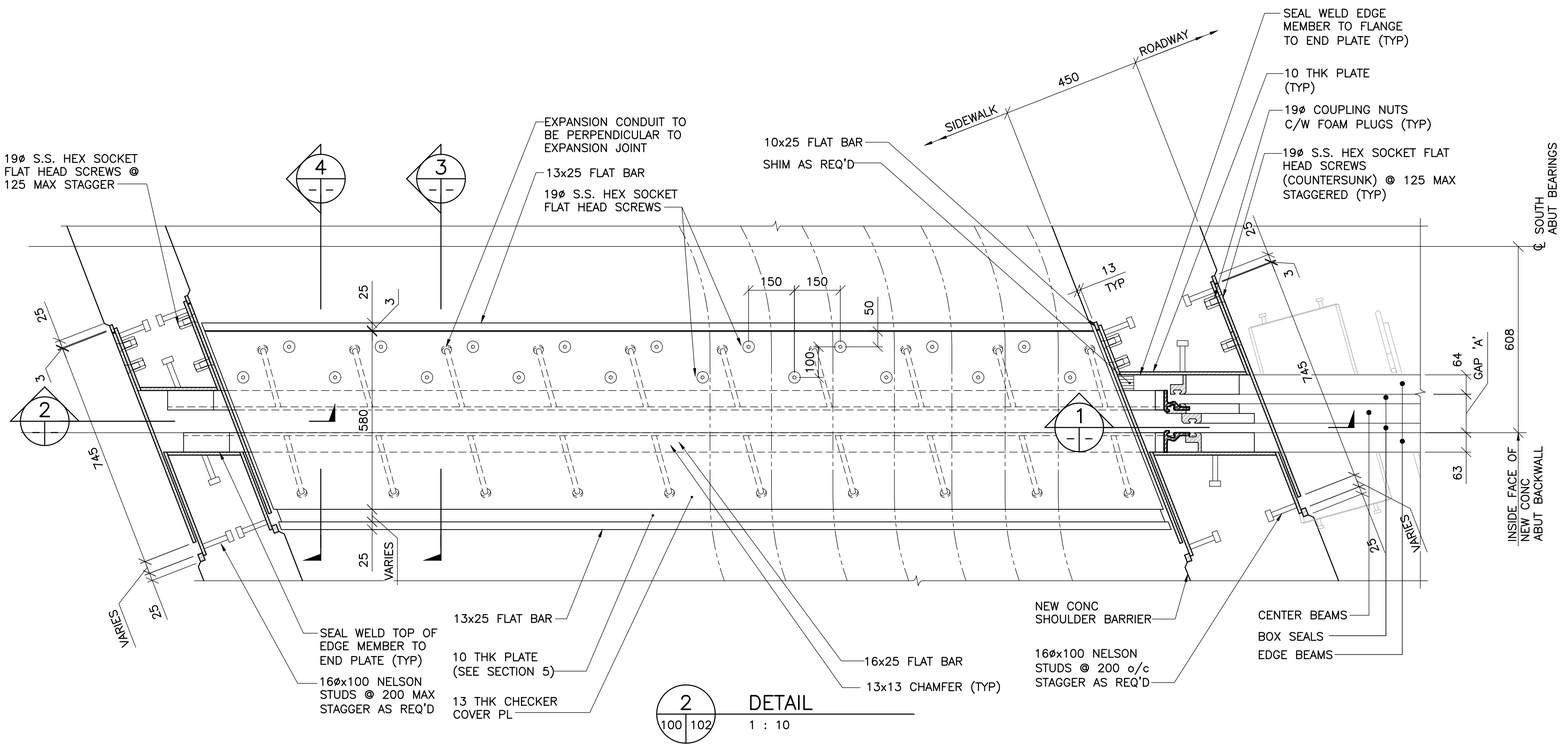

2 | 100 | 102 DETAIL
1 : 10

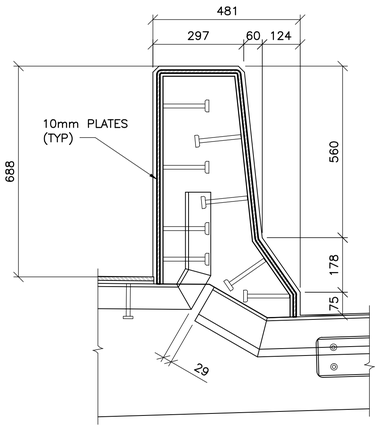

1 | – | – SECTION
1 : 10
– WABO MODULAR D600

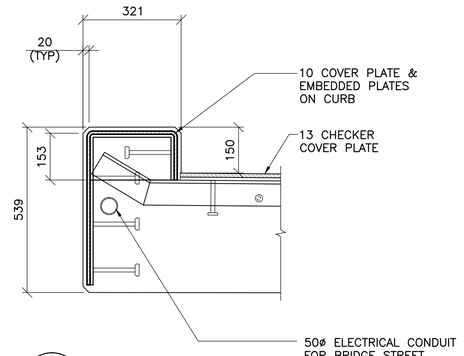

2 | – | – SECTION
1 : 10
– SE500 STRIPSEAL

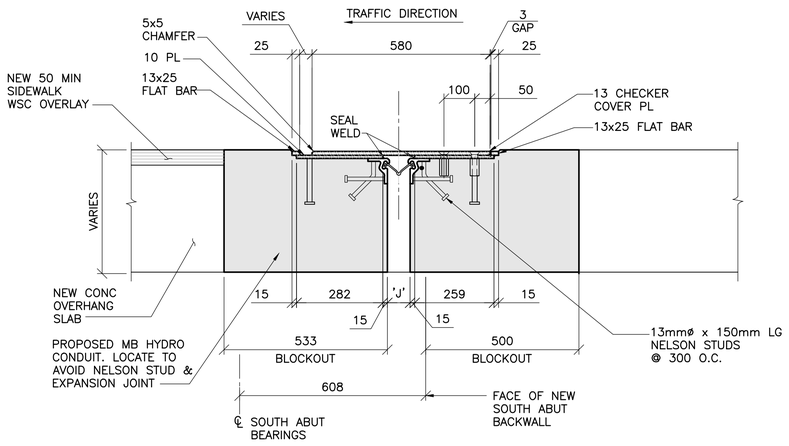

3 | – | – SECTION AT SIDEWALK
1 : 10

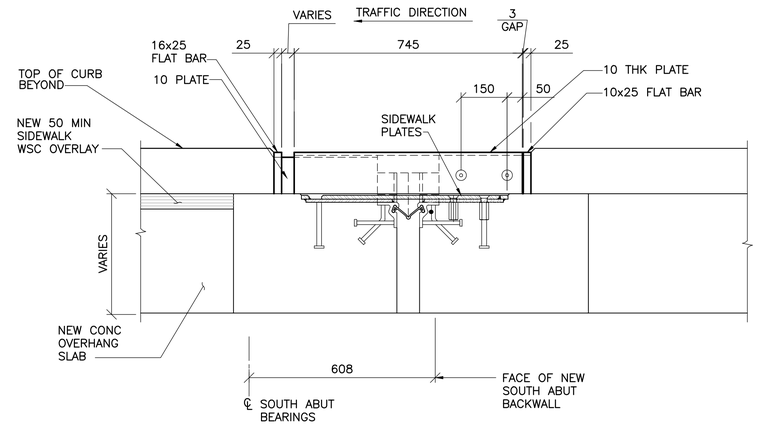

4 | – | – SECTION AT SIDEWALK
1 : 10

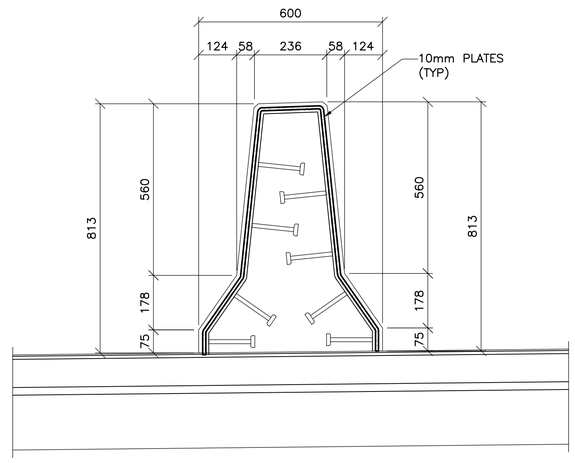

5 | – | – SECTION AT CONC MEDIAN BARRIER
1 : 10

APEGM Certificate of Authorization
Wardrop Engineering Inc.
No. 195 Date: April 30, 2011

B.M. ELEV.		F.B.		
00	ISSUED FOR TENDER	11.02.18	VB	
NO.	REVISIONS	DATE	BY	

WARDROP
A TETRA TECH COMPANY

DESIGNED BY	K.Y.	CHECKED BY	V.B.
DRAWN BY	E.M.M.	APPROVED BY	R.H.W.
HOR. SCALE: / VERTICAL:	AS NOTED	RELEASED FOR CONSTRUCTION	DATE ORIGINAL SIGNED 11.02.16
DATE	10.12.03	MATT CHISLETT, P.ENG BRIDGE PROJECT'S ENGINEER	

PROVINCE OF MANITOBA — ORIGINAL SIGNED 11.02.16 — V. BANTHIA — Member 23477 — REGISTERED PROFESSIONAL ENGINEER

CONSULTANT DRAWING NO. 0900070502-DWG-S0102

Winnipeg

THE CITY OF WINNIPEG
PUBLIC WORKS DEPARTMENT
ENGINEERING DIVISION

OSBORNE STREET BRIDGE
REHABILITATION & RELATED WORKS

CITY DRAWING NUMBER B109-11-107

SHEET 102 OF 131

SOUTH EXPANSION JOINT

102