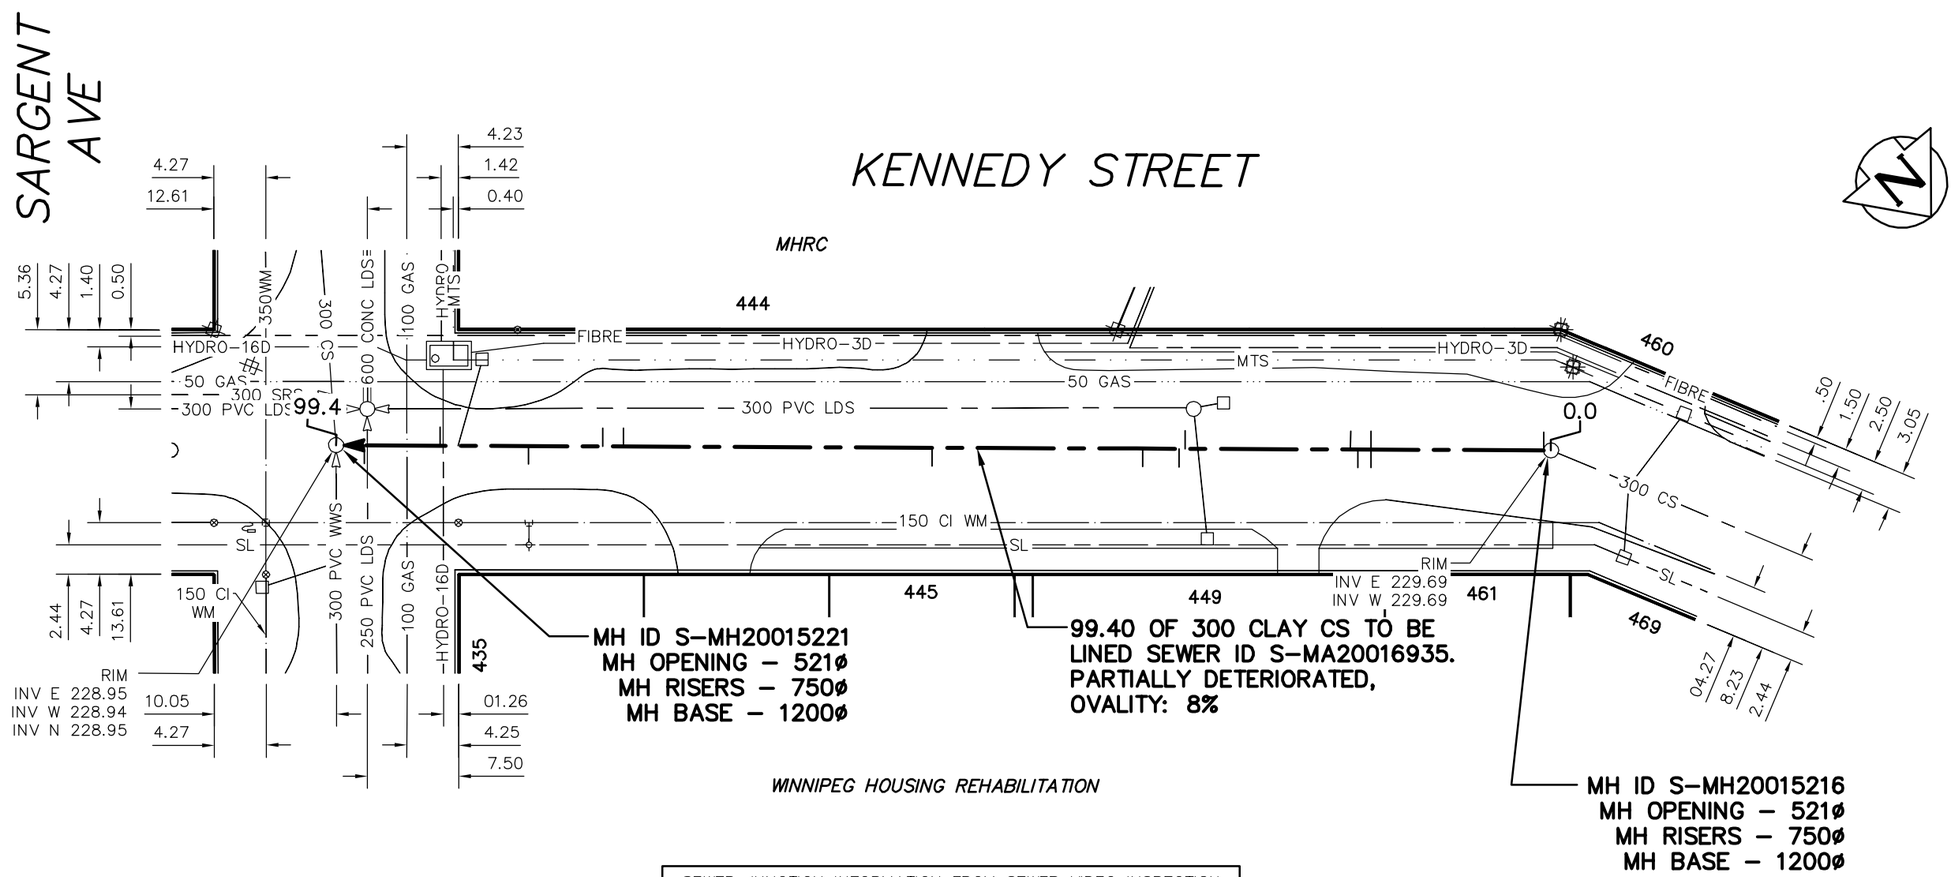

SEWER JUNCTION INFORMATION FROM SEWER VIDEO INSPECTION

SEWER ID S-MA20016935

DISTANCE FROM MH ID S-MH20015216

DISTANCE	DIRECTION	DIAMETER	CLOCK	CODE
0.6	SOUTH	150	3	CXI
14.8	TOP	250	12	JX
15.9	NORTH	150	10	JN
16.5	SOUTH	150	3	JN
30.1	SOUTH	200	2	JN
30.6	NORTH	200	9	JN
33.6	NORTH	150	10	JN
50.9	NORTH	150	10	CNI
76.3	SOUTH	200	1	CN
78.0	SOUTH	200	2	CNI
84.1	NORTH	100	10	CNI
91.4	SOUTH	150	2	CN
97.6	NORTH	150	10	JN

WARNING

IF POWER EQUIPMENT OR EXPLOSIVES ARE TO BE USED FOR EXCAVATION ON THIS PROJECT THE CONTRACTOR MUST:

1) NOTIFY THE GAS COMPANY OF THE PROPOSED LOCATION OF EXCAVATION.

2) TAKE PRECAUTION TO AVOID DAMAGE TO GAS COMPANY INSTALLATIONS.

SEE PROVINCIAL REGULATION 210/72 FOR DETAILS

METRIC

WHOLE NUMBERS INDICATE MILLIMETRES
DECIMALIZED NUMBERS INDICATE METRES

0.0 5.0 10.0 15.0 20.0 25.0

LOCATION APPROVED
UNDERGROUND STRUCTURES

SUPV. U/G STRUCTURES COMMITTEE — DATE

NOTE:

LOCATION OF UNDERGROUND STRUCTURES AS SHOWN ARE BASED ON THE BEST INFORMATION AVAILABLE BUT NO GUARANTEE IS GIVEN THAT ALL EXISTING UTILITIES ARE SHOWN OR THAT THE GIVEN LOCATIONS ARE EXACT. CONFIRMATION OF EXISTENCE AND EXACT LOCATION OF ALL SERVICES MUST BE OBTAINED FROM THE INDIVIDUAL UTILITIES BEFORE PROCEEDING WITH CONSTRUCTION.

B.M.
ELEV.

COSTRUCTION COMPLETION DATE: YYYY MM DD

NO.	REVISIONS	DATE	BY

DESIGNED BY	SC	CHECKED BY	SC
DRAWN BY	RS/CJH	APPROVED BY	KZ
SCALE: HORIZONTAL	1:500	RELEASED FOR CONSTRUCTION	SIGNED BY K.R. ZUREK
VERTICAL			
DATE	2011 11 23	DATE	2011 11 23

PLOT DATE: 2011 11 23

ENGINEER'S SEAL

ORIGINAL SIGNED BY S.R.J. COURNOYER NOV. 21, 2011

CONSULTANT DRAWING NUMBER

–

BID OPPORTUNITY: 811-2011
CONTRACT NUMBER: 19

Winnipeg

THE CITY OF WINNIPEG

WATER AND WASTE DEPARTMENT
ENGINEERING DIVISION

2011 SEWER RENEWALS
BY CIPP LINING

KENNEDY STREET

1ST MH N OF SARGENT AVENUE TO
MH AT SARGENT AVENUE

SHEET 39 OF 95

CITY DRAWING NUMBER

9655

FILE PATH: R:\DRAWINGS\SEWER\2011_RENEWALS\2011 CIPP LININGS\CONTRACT 2\CIPP DRAWINGS\
FILE NAME: 9655.dwg