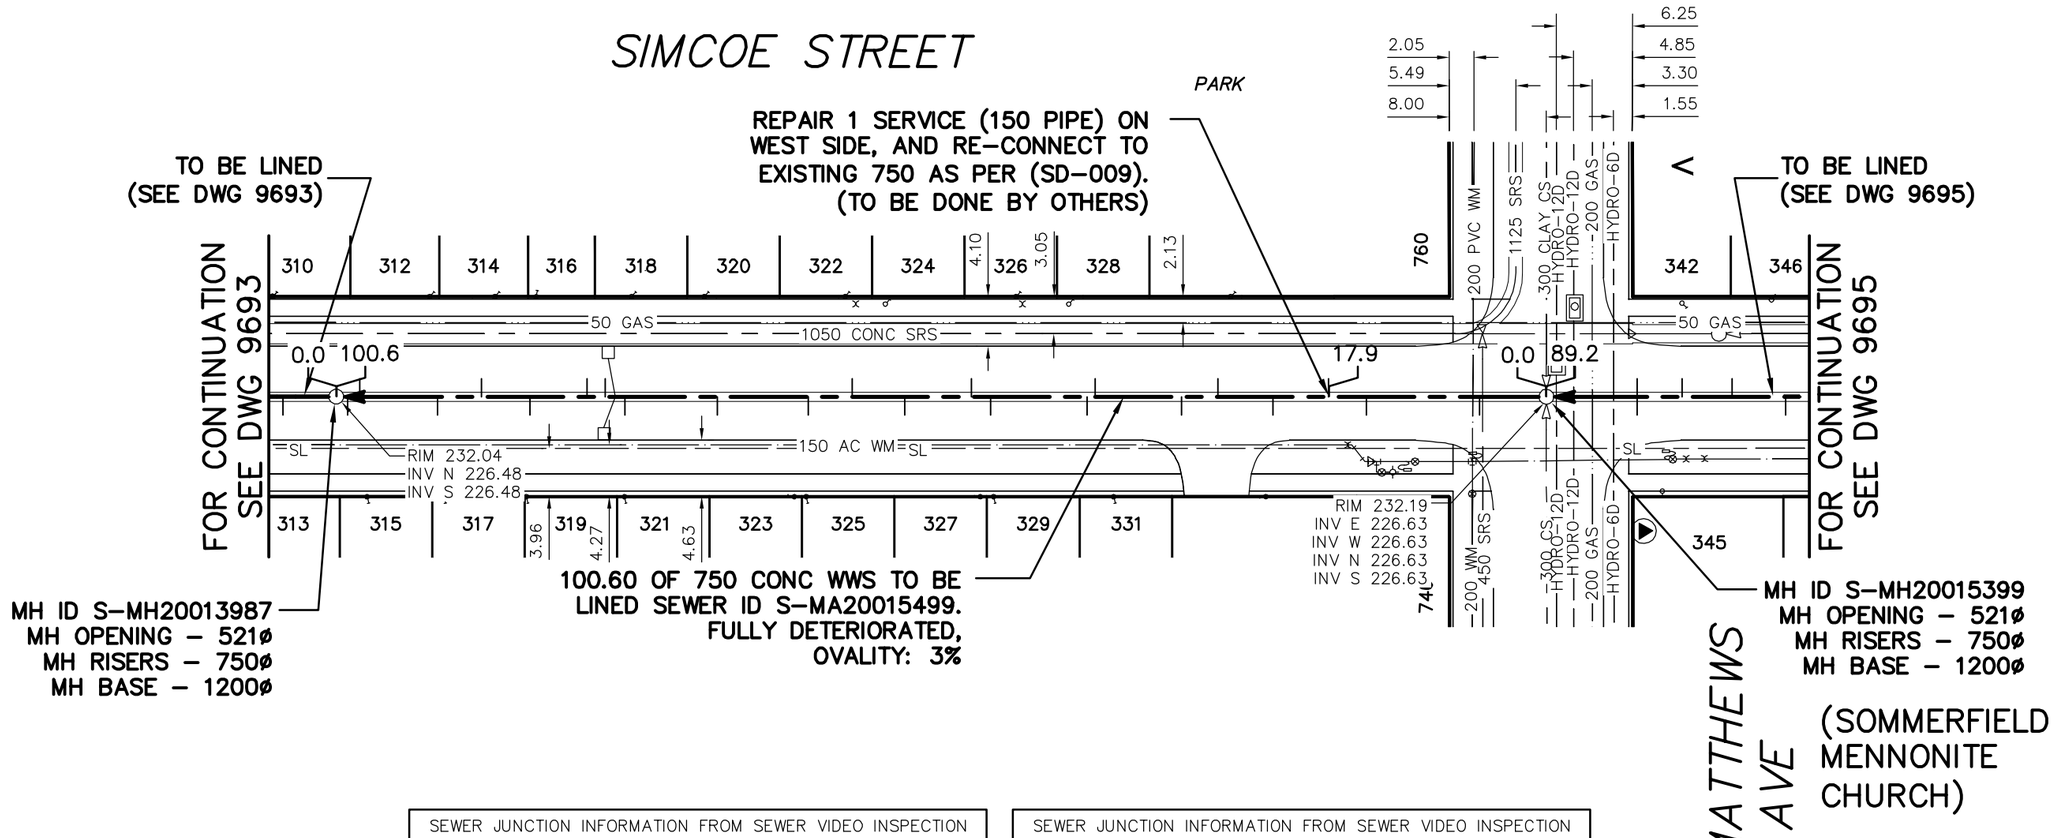

SEWER JUNCTION INFORMATION FROM SEWER VIDEO INSPECTION
SEWER ID S-MA20015499
DISTANCE FROM MH ID S-MH20015399

DISTANCE	DIRECTION	DIAMETER	CLOCK	CODE
5.5	SOUTH	150	10	CN
14.8	SOUTH	150	11	CN
17.9	SOUTH	150	2	CN
22.5	SOUTH	150	11	CN
27.0	SOUTH	150	1	CN
30.0	SOUTH	150	11	CN
37.1	SOUTH	150	1	CN
37.8	SOUTH	150	11	CN
45.7	SOUTH	150	11	CN
47.3	SOUTH	150	1	CN
52.8	SOUTH	150	11	CNI
57.1	SOUTH	150	1	CN
60.7	SOUTH	150	11	CN
68.2	SOUTH	150	11	CN
75.8	SOUTH	150	11	CN

SEWER JUNCTION INFORMATION FROM SEWER VIDEO INSPECTION
SEWER ID S-MA20015499
DISTANCE FROM MH ID S-MH20015399

DISTANCE	DIRECTION	DIAMETER	CLOCK	CODE
76.7	SOUTH	250	11	CN
76.7	SOUTH	250	1	CN
77.4	SOUTH	150	1	CN
78.9	SOUTH	150	12	CN
83.6	SOUTH	150	11	CN
87.6	SOUTH	150	1	CN
91.2	SOUTH	150	11	CNI
97.6	SOUTH	150	1	CN
98.6	SOUTH	150	11	CN

WARNING

IF POWER EQUIPMENT OR EXPLOSIVES ARE TO BE USED FOR EXCAVATION ON THIS PROJECT THE CONTRACTOR MUST:

1) NOTIFY THE GAS COMPANY OF THE PROPOSED LOCATION OF EXCAVATION.

2) TAKE PRECAUTION TO AVOID DAMAGE TO GAS COMPANY INSTALLATIONS.

SEE PROVINCIAL REGULATION 210/72 FOR DETAILS

METRIC
WHOLE NUMBERS INDICATE MILLIMETRES
DECIMALIZED NUMBERS INDICATE METRES

0.0 5.0 10.0 15.0 20.0 25.0

LOCATION APPROVED
UNDERGROUND STRUCTURES

SUPV. U/G STRUCTURES COMMITTEE — DATE

NOTE:
LOCATION OF UNDERGROUND STRUCTURES AS SHOWN ARE BASED ON THE BEST INFORMATION AVAILABLE BUT NO GUARANTEE IS GIVEN THAT ALL EXISTING UTILITIES ARE SHOWN OR THAT THE GIVEN LOCATIONS ARE EXACT. CONFIRMATION OF EXISTENCE AND EXACT LOCATION OF ALL SERVICES MUST BE OBTAINED FROM THE INDIVIDUAL UTILITIES BEFORE PROCEEDING WITH CONSTRUCTION.

B.M.
ELEV.

COSTRUCTION COMPLETION DATE: YYYY MM DD

NO.	REVISIONS	DATE	BY

DESIGNED BY	SC	CHECKED BY	SC
DRAWN BY	CJH	APPROVED BY	KZ
SCALE: HORIZONTAL	1:500	RELEASED FOR CONSTRUCTION	SIGNED BY K.R. ZUREK
VERTICAL			
DATE	2011 11 23	DATE	2011 11 23

PLOT DATE: 2011 11 24

ENGINEER'S SEAL
ORIGINAL SIGNED BY S.R.J. COURNOYER NOV. 21, 2011

CONSULTANT DRAWING NUMBER
–

BID OPPORTUNITY: 811-2011
CONTRACT NUMBER: 19

Winnipeg

THE CITY OF WINNIPEG
WATER AND WASTE DEPARTMENT
ENGINEERING DIVISION

2011 SEWER RENEWALS
BY CIPP LINING
SIMCOE STREET
MH AT ST MATTHEWS AVENUE TO 3RD MH N OF PORTAGE AVENUE

SHEET 76 OF 95
CITY DRAWING NUMBER
9694

FILE PATH: R:\DRAWINGS\SEWER\2011_RENEWALS\2011 CIPP LININGS\CONTRACT 2\CIPP DRAWINGS\
FILE NAME: 9691-9698.dwg