Address 300 ASSINIBOINE | Project No. | Description SITE PLAN | Date 2000.03.21 | File Name 0300ASSSP.dwg

NOTES :

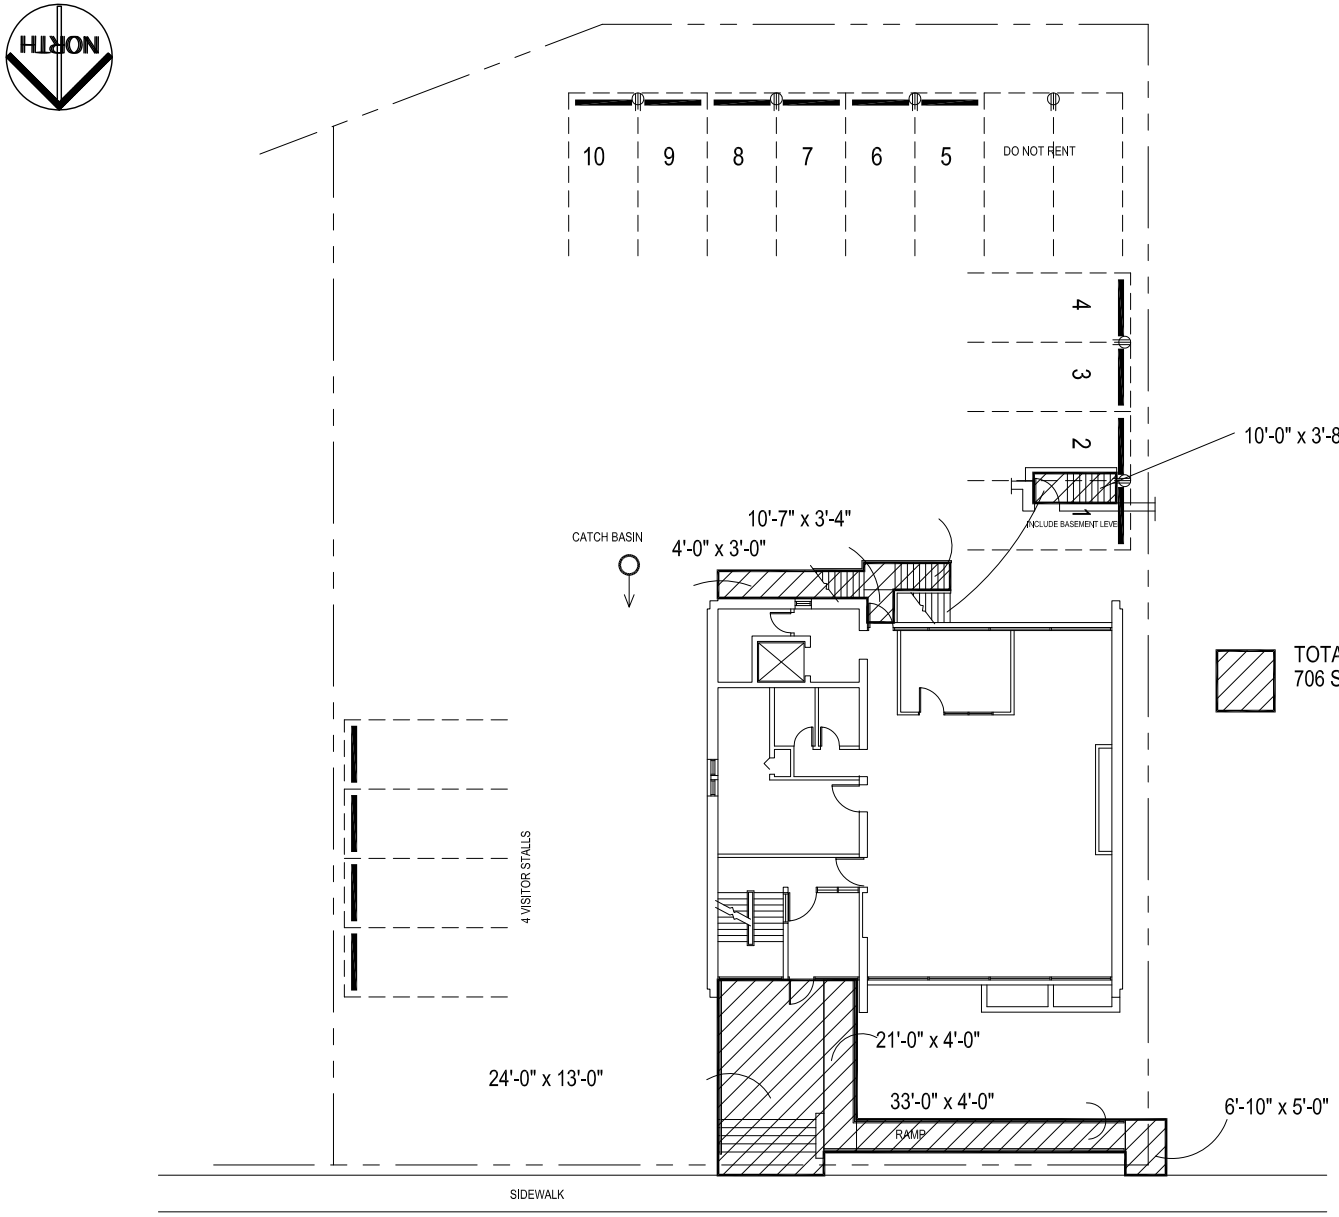

NO.	REVISION/DESCRIPTION	BY	DATE

SEALS

DRAWN BY TC | CHECKED BY | APPROVED
DATE 2011.09.30 | USER APPROVAL

Winnipeg
CITY OF WINNIPEG
PLANNING, PROPERTY & DEVELOPMENT DEPARTMENT
CIVIC ACCOMMODATIONS DIVISION
300 – 65 GARRY ST. R3C 4K4

PROJECT
300 ASSINIBOINE AVENUE

SHEET TITLE
SITE PLAN

0300assp

SCALE	PROJECT NO.	SHEET NO.
1/8"=1'-0"	817-2011	A-4