NOTES :

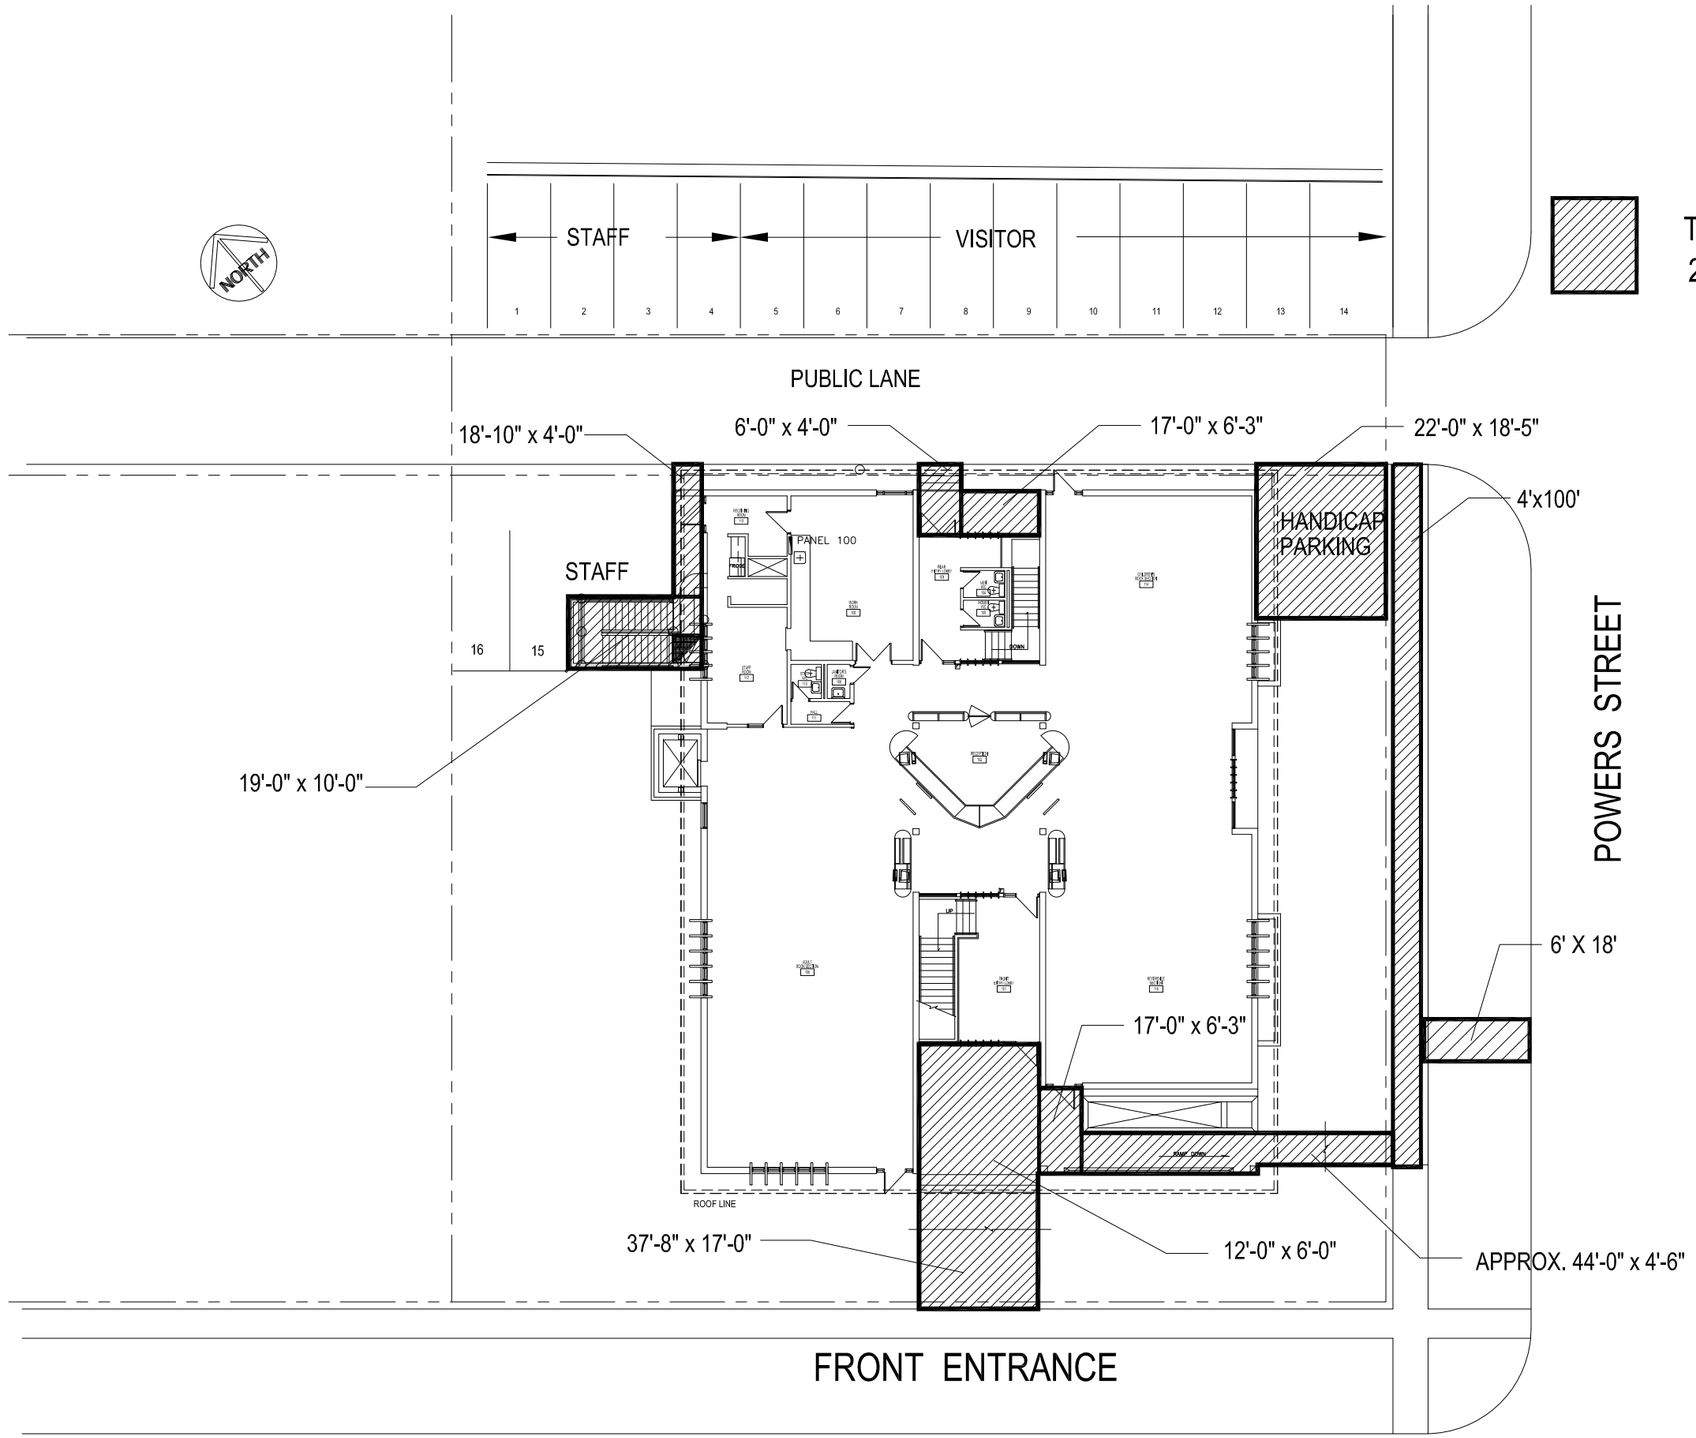

TOTAL AREA OF SNOW REMOVAL
2,240 SQ. FT.

NO.	REVISION/DESCRIPTION	BY	DATE

SEALS

DRAWN BY	CHECKED BY	APPROVED
DATE 2011.09.30	USER APPROVAL	

Winnipeg

PROJECT

THE CITY OF WINNIPEG
PLANNING, PROPERTY AND
DEVELOPMENT DEPARTMENT
3-65 GARRY STREET
R3C 4K4

365 JEFFERSON AVENUE
WEST KILDONAN LIBRARY

SHEET TITLE

SNOW CLEARING SITE PLAN

0365JFSP

SCALE	PROJECT NO.	SHEET NO
NOT TO SCALE	817-2011	

Address 365 JEFFERSON AVENUE | Project No. | Description SITE PLAN | Sheet no. | Date JUNE 08 | File Name 0365JFSP.DWG