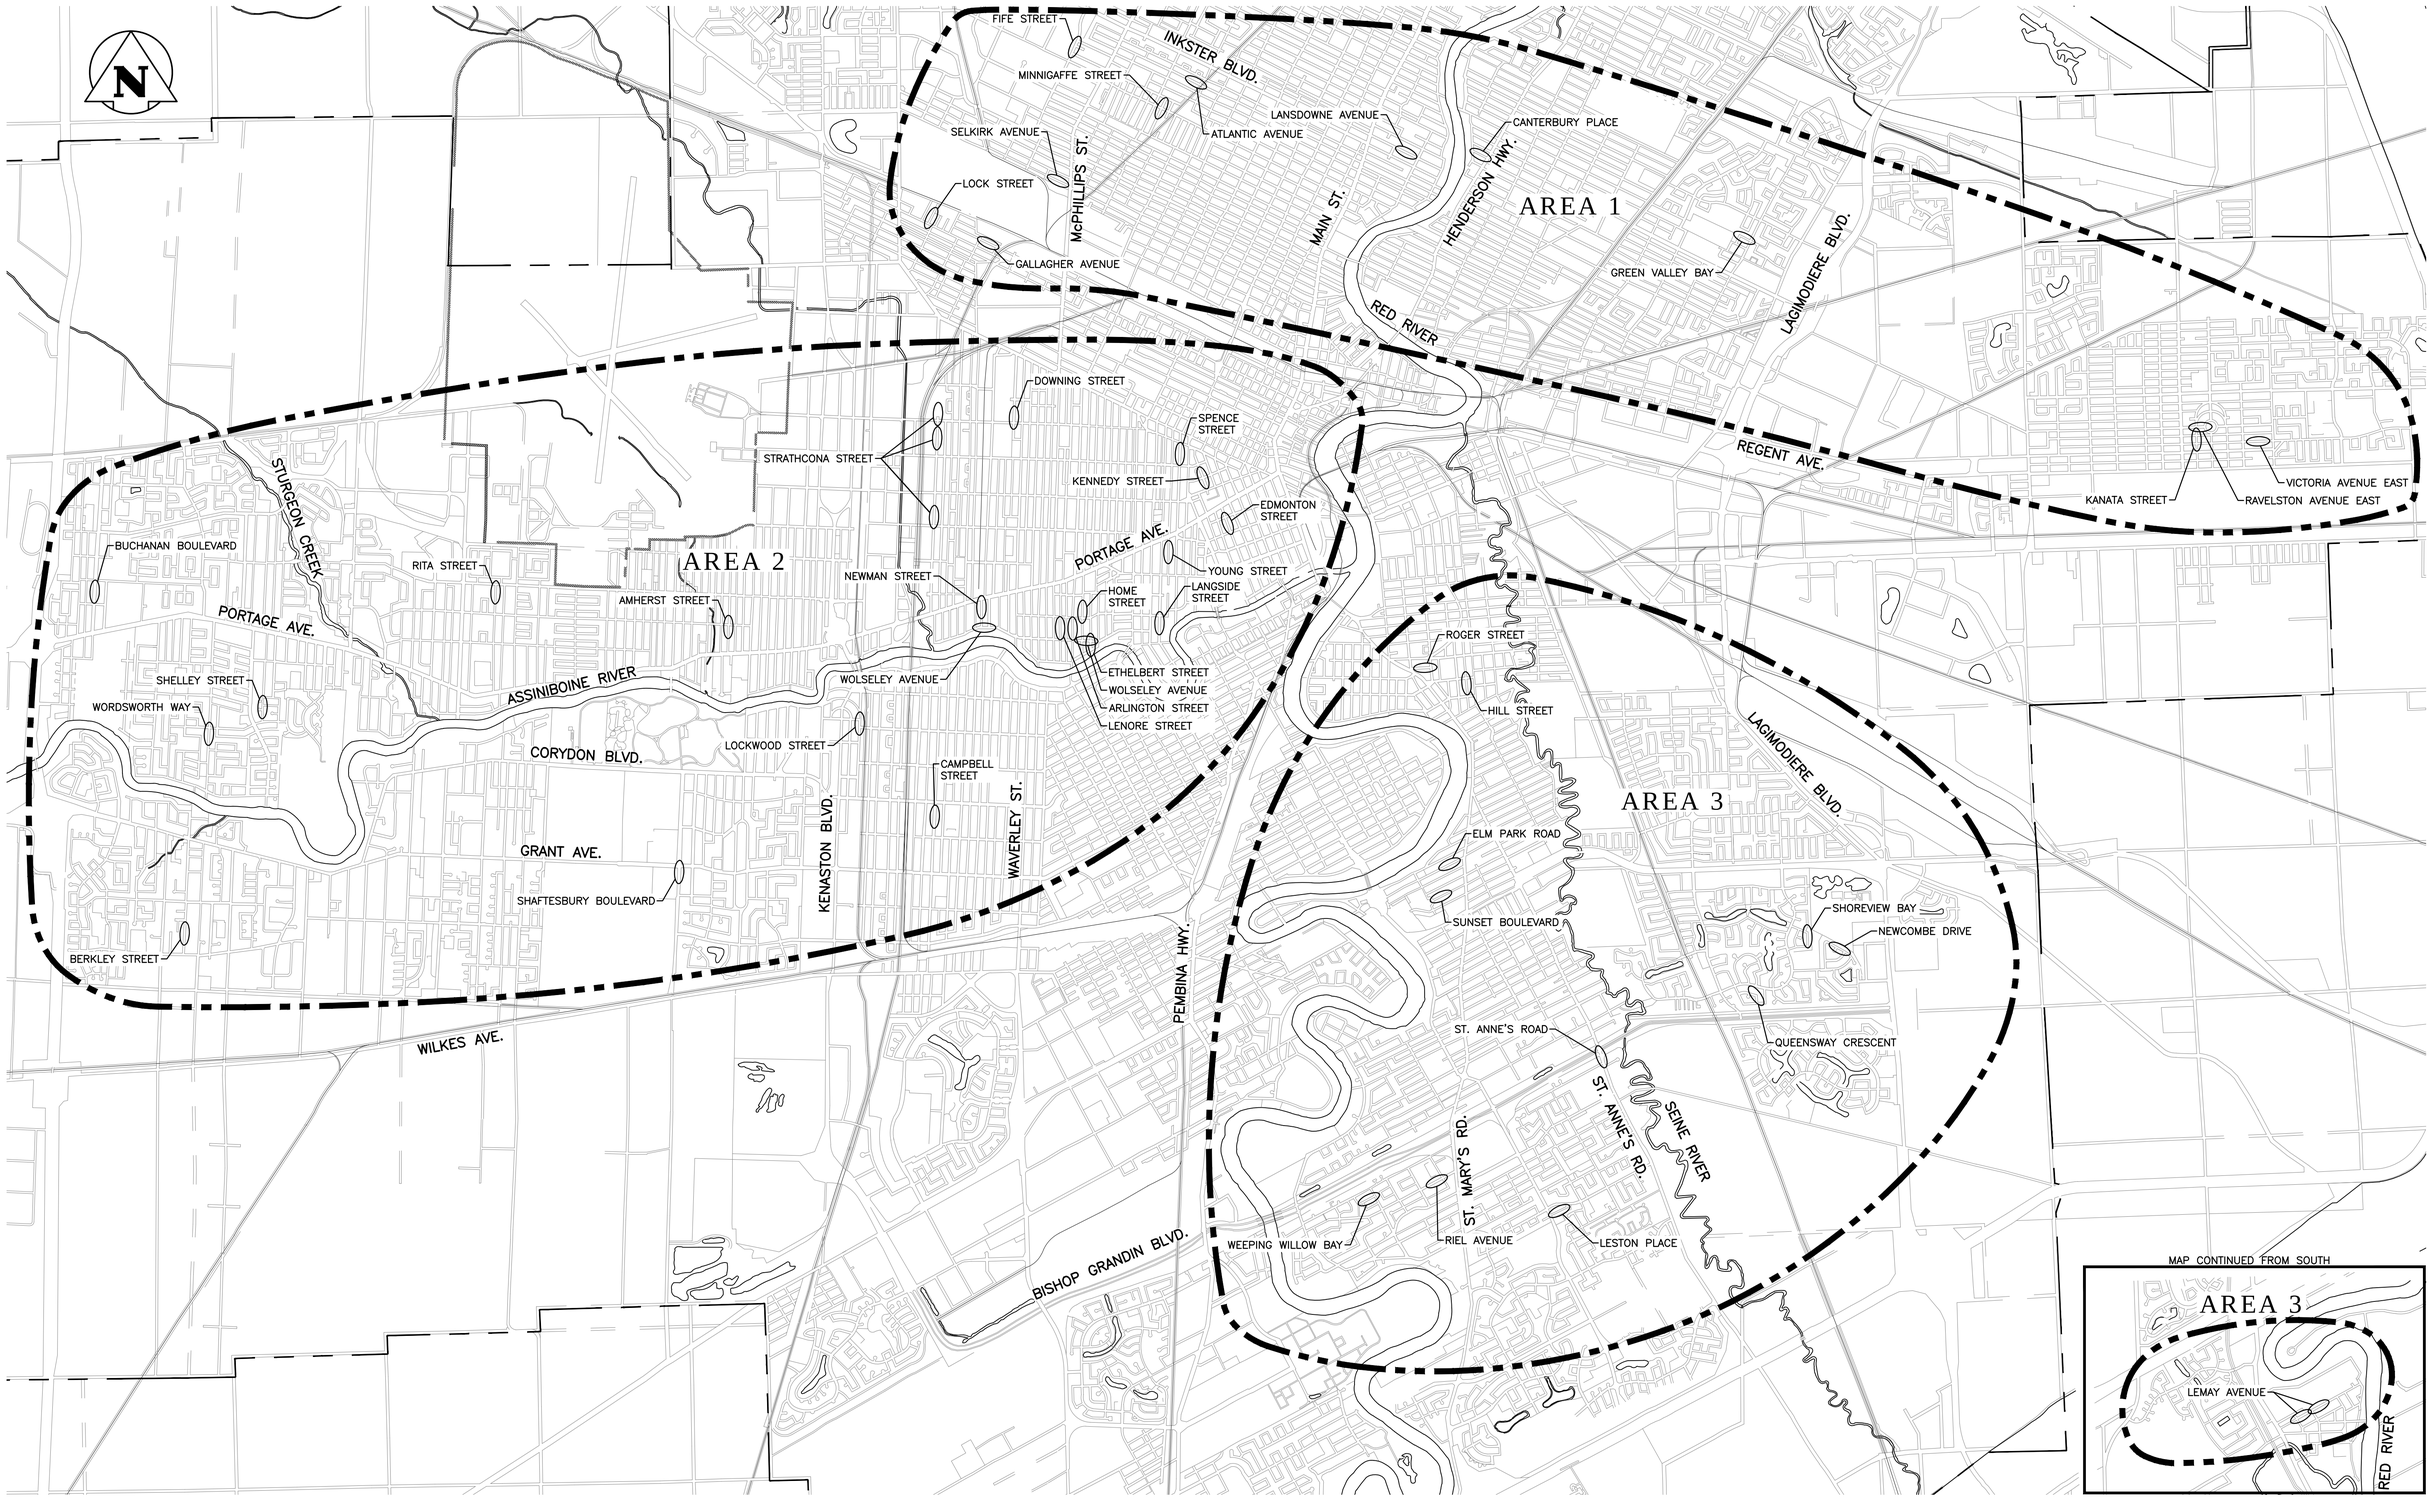

LOCATION APPROVED
UNDERGROUND STRUCTURES

SUPV. U/G STRUCTURES COMMITTEE — DATE

NOTE:
LOCATION OF UNDERGROUND STRUCTURES AS SHOWN ARE BASED ON THE BEST INFORMATION AVAILABLE BUT NO GUARANTEE IS GIVEN THAT ALL EXISTING UTILITIES ARE SHOWN OR THAT THE GIVEN LOCATIONS ARE EXACT. CONFIRMATION OF EXISTENCE AND EXACT LOCATION OF ALL SERVICES MUST BE OBTAINED FROM THE INDIVIDUAL UTILITIES BEFORE PROCEEDING WITH CONSTRUCTION.

APEGM
Certificate of Authorization
Stantec Consulting Ltd.
No. 1301 Date:_____

METRIC
WHOLE NUMBERS INDICATE MILLIMETRES
DECIMALIZED NUMBERS INDICATE METRES

B.M. ELEV.			
NO.	REVISIONS	DATE	BY

Stantec Consulting Ltd.
905 Waverley Street, Winnipeg, Manitoba
Tel 204-489-5900 Fax 204-453-9012

DESIGNED BY	J.C.	CHECKED BY	W.K.B.
DRAWN BY	W.A.	APPROVED BY	H.A.K.
HOR. SCALE:	N.T.S.	RELEASED FOR CONSTRUCTION:	
VERTICAL:	–		
DATE	11.09.20	DATE	

ENGINEER'S SEAL

CONSULTANT DRAWING NO.
C-100

THE CITY OF WINNIPEG
WATER AND WASTE DEPARTMENT
ENGINEERING DIVISION

2011 SEWER RENEWALS AND EXTERNAL POINT REPAIRS
CONTRACT 18
WORKSITE AREA PLAN FOR EXTERNAL POINT REPAIRS

SHEET	2
OF	58
CAD FILE DRAWING NUMBER	13090C-100-768.dwg
CITY DRAWING NUMBER	9712

V:\1112\active\111213090\drawing\402_design\sheet_files\13090c-100-768.dwg
PlotDate: 2011.12.07 8:48 AM Login: kennedyc, Kesh