A1 SIZE 594mm x 841mm

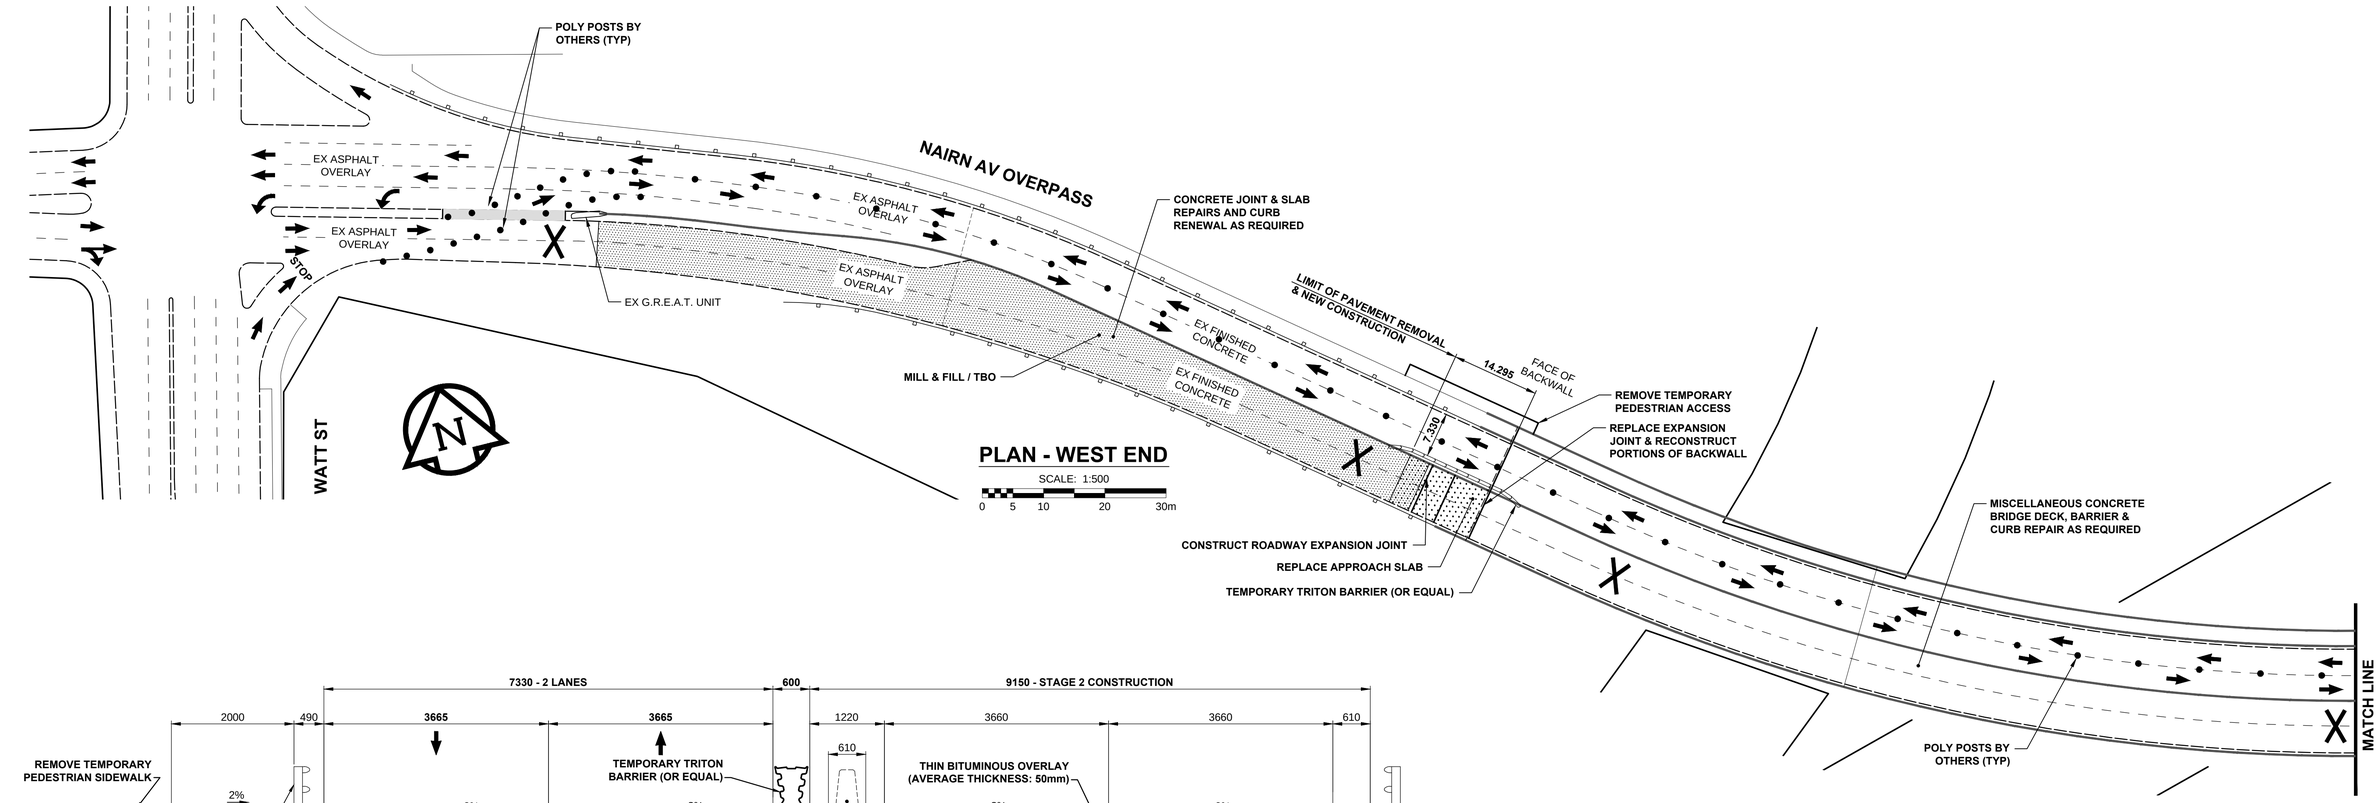

PLAN - WEST END

SCALE: 1:500

0 5 10 20 30m

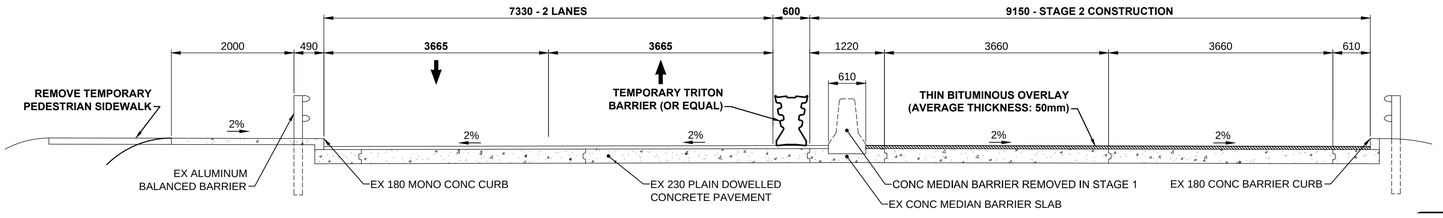

A - ROADWAY CROSS-SECTION

SCALE: 1:50

0 0.5 1.0 2.0 3.0m

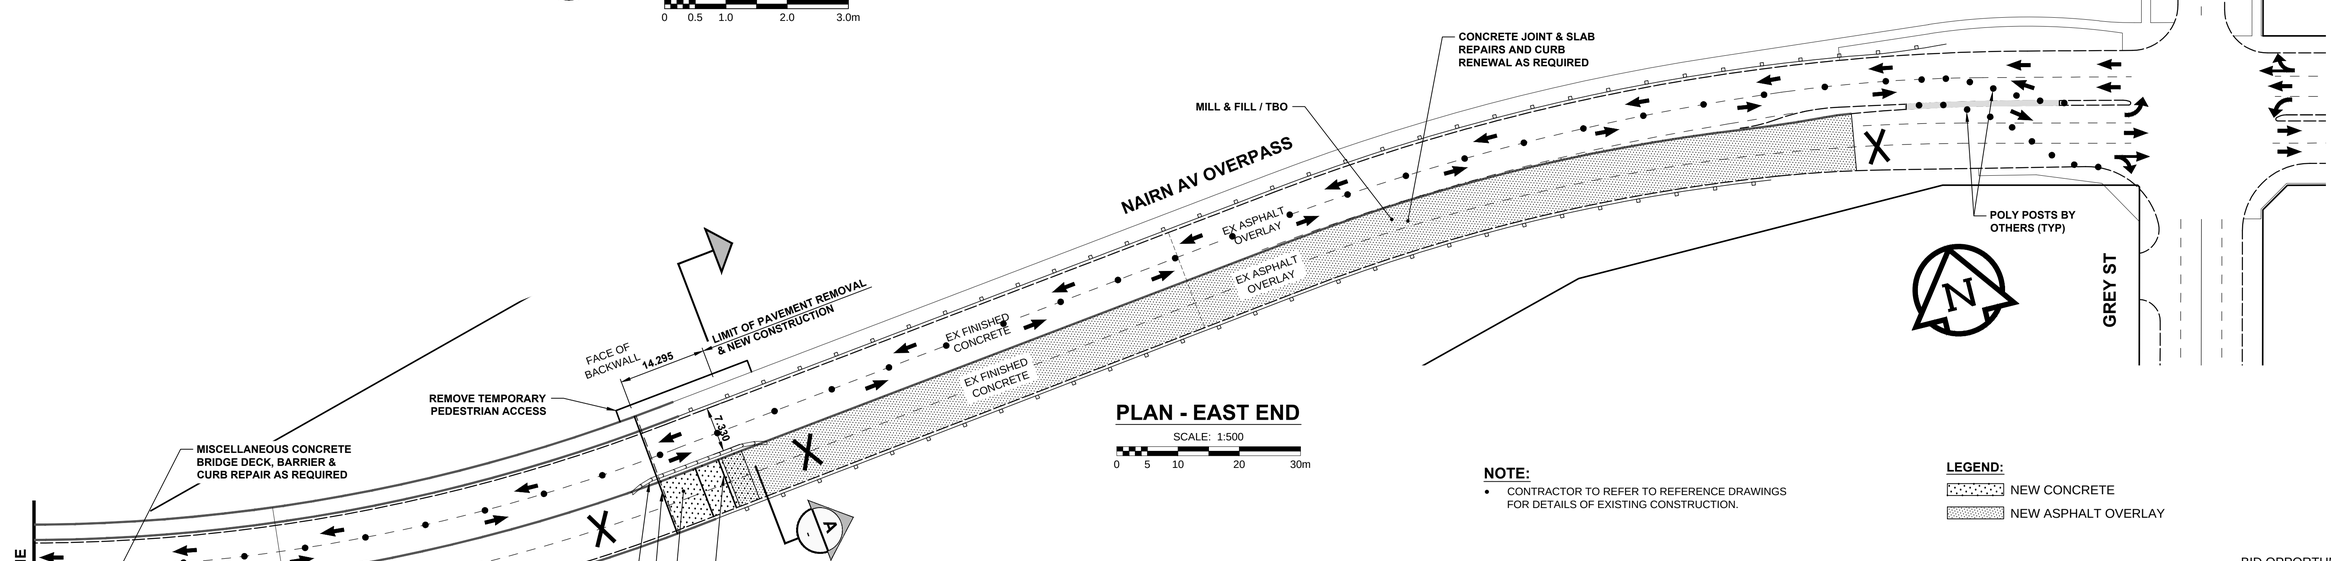

PLAN - EAST END

SCALE: 1:500

0 5 10 20 30m

NOTE:

- CONTRACTOR TO REFER TO REFERENCE DRAWINGS FOR DETAILS OF EXISTING CONSTRUCTION.

LEGEND:

- NEW CONCRETE
- NEW ASPHALT OVERLAY

BID OPPORTUNITY No. 1051-2013

LOCATION APPROVED
UNDERGROUND STRUCTURES

SUPR. U/G STRUCTURES COMMITTEE _____ DATE _____

NOTE:
LOCATION OF UNDERGROUND STRUCTURES AS SHOWN ARE BASED ON THE BEST INFORMATION AVAILABLE BUT NO GUARANTEE IS GIVEN THAT ALL EXISTING UTILITIES ARE SHOWN OR THAT THE GIVEN LOCATIONS ARE EXACT. CONFIRMATION OF EXISTENCE AND EXACT LOCATION OF ALL SERVICES MUST BE OBTAINED FROM THE INDIVIDUAL UTILITIES BEFORE PROCEEDING WITH CONSTRUCTION.

APEGM
Certificate of Authorization
MORRISON HERSHFIELD
No. 1736

METRIC
WHOLE NUMBERS INDICATE MILLIMETRES
DECIMALIZED NUMBERS INDICATE METRES

BM ELEV

No.	REVISIONS	YY/MM/DD	BY
0	ISSUED FOR TENDER	14/03/07	BE

MORRISON HERSHFIELD

DESIGNED BY	BE	CHECKED BY	BE, KEL
DRAWN BY	DML	APPROVED BY	BWB
HOR. SCALE	AS SHOWN	RELEASED FOR CONSTRUCTION	
VERT. SCALE	AS SHOWN		
DATE	14/02/28	DATE	

PROFESSIONAL'S SEAL

ORIGINAL DRAWING REV No. 0

SEALED BY:

B. EBENSPANGER
MAR 7, 2014

CONSULTANT DRAWING No.
W130027-PL-02.dwg

THE CITY OF WINNIPEG
PUBLIC WORKS DEPARTMENT
ENGINEERING DIVISION

NAIRN AVENUE OVERPASS
MAINTENANCE WORKS

CONSTRUCTION STAGE 2
SCOPE OF WORK

CITY DRAWING NUMBER B121-14-03

SHEET 3 OF 11

DRAWING No. 03 REV 0

PLOT: 3/7/2014 3:59:38 PM
FILE NAME: W130027-PL-02.dwg Saved By: dlane