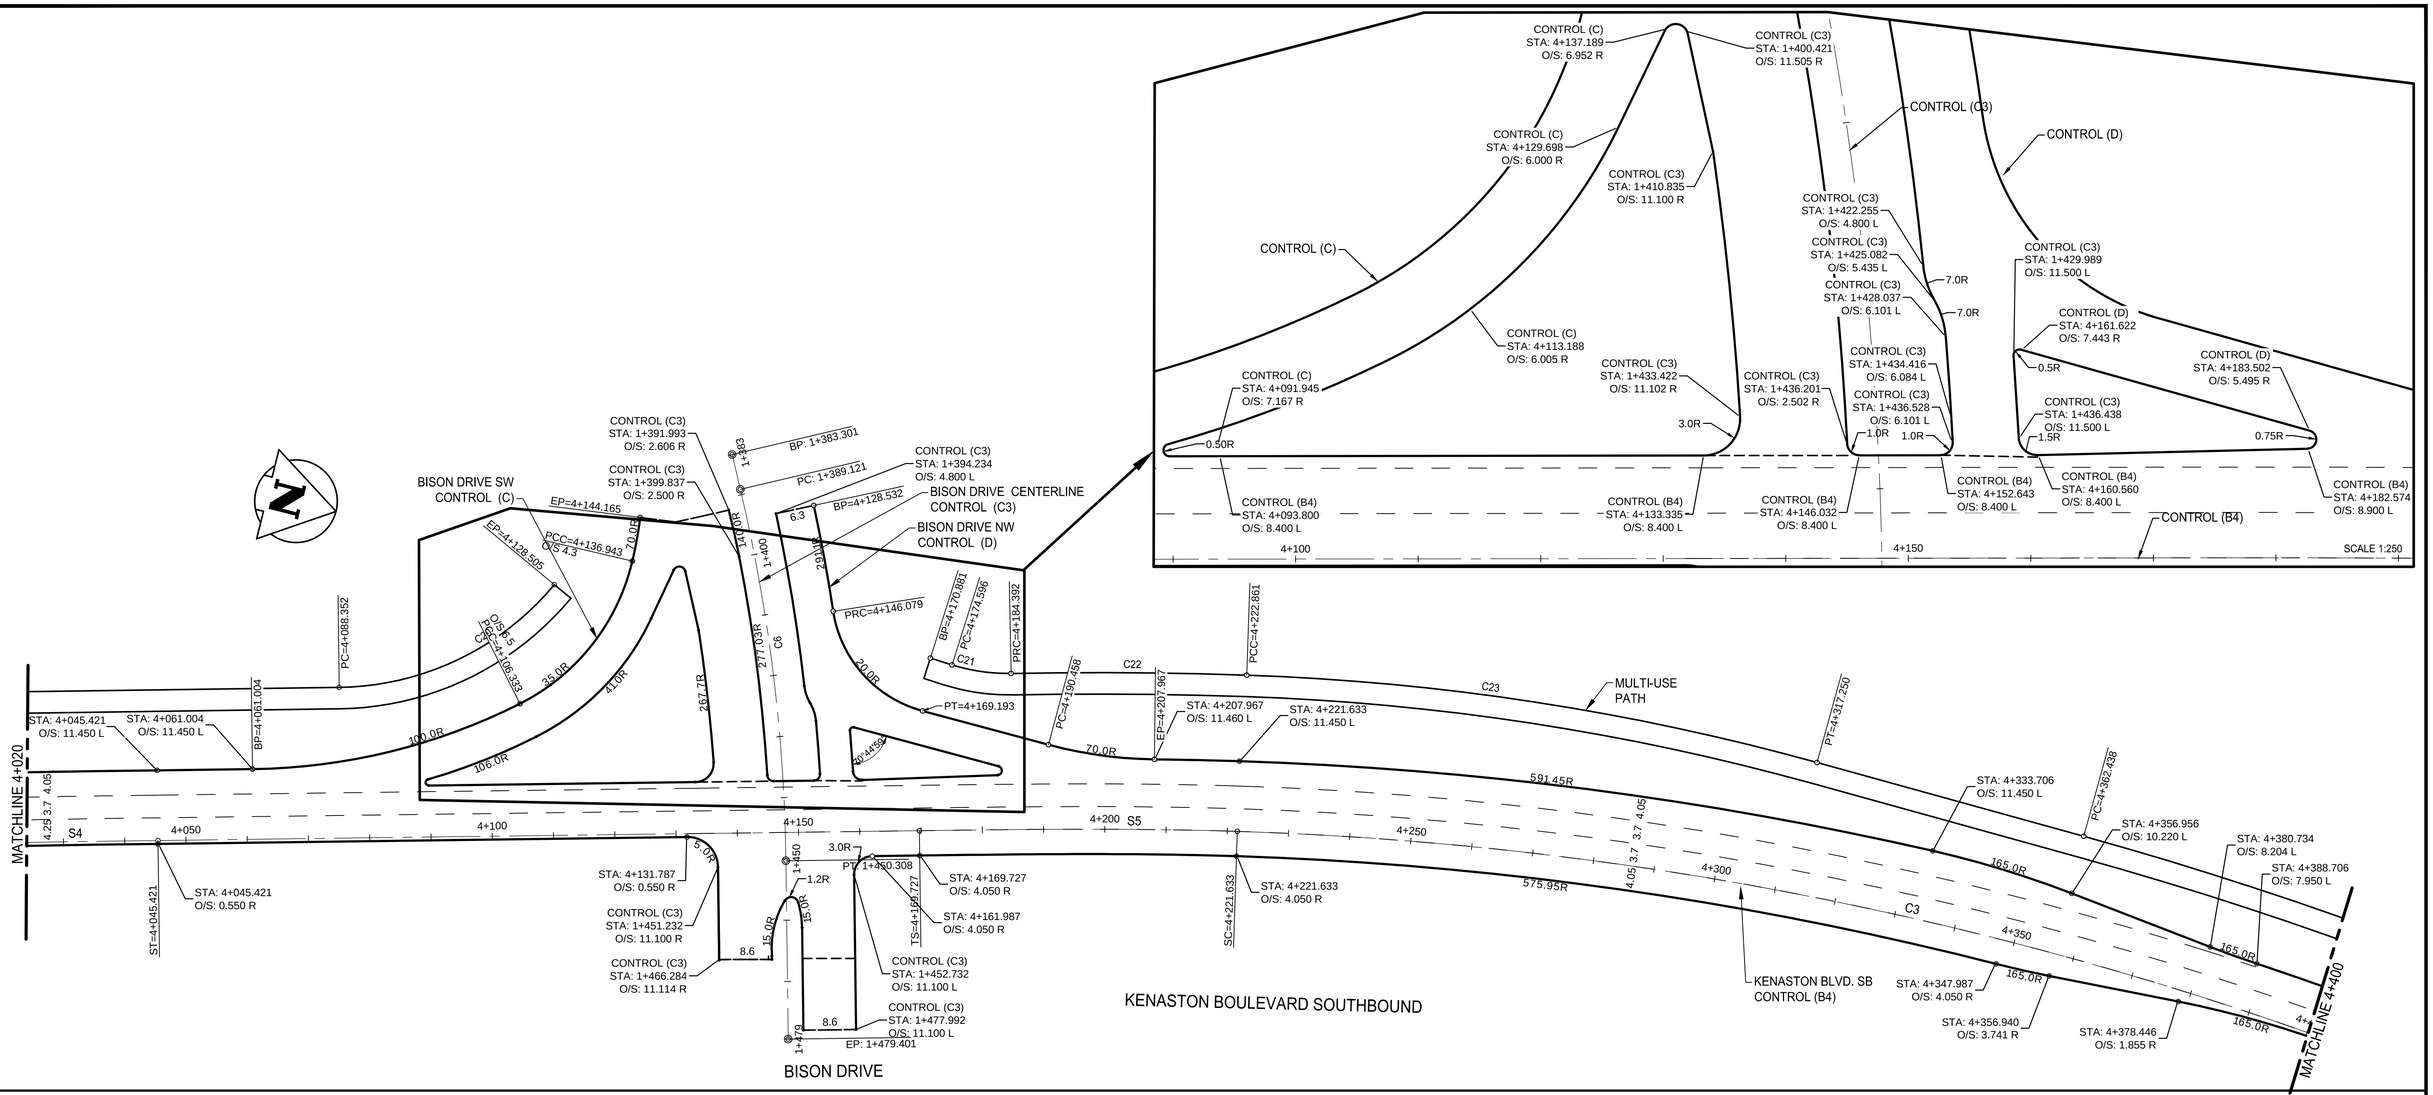

NOTE: SEE SHEET 7 FOR HORIZONTAL CONTROL GEOMETRY DATA TABLES

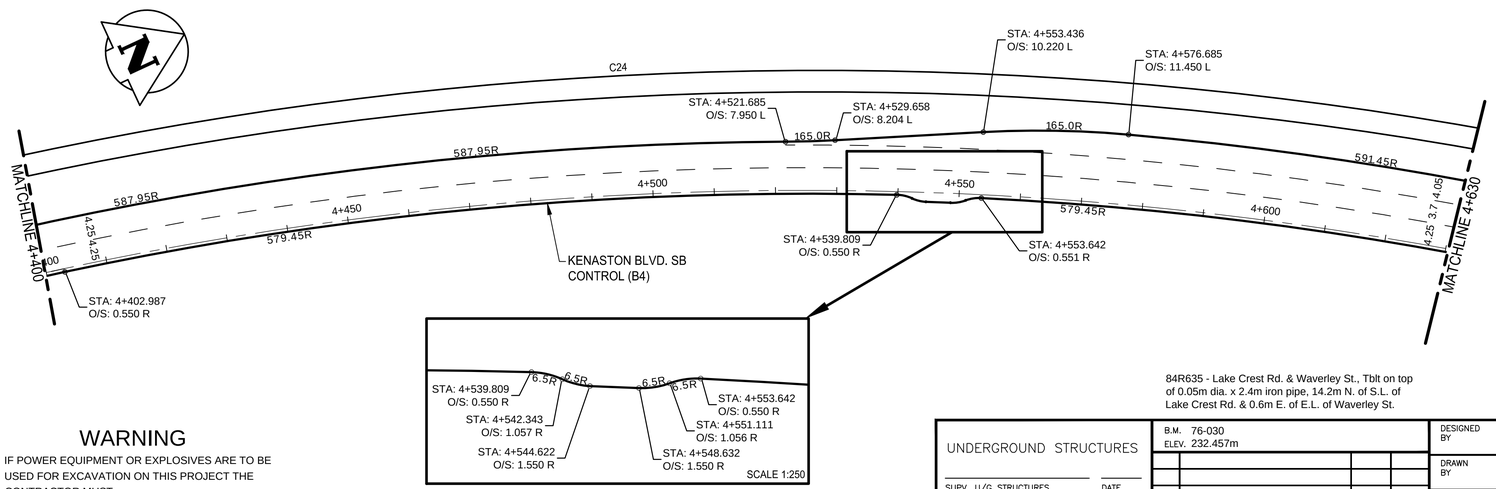

WARNING

IF POWER EQUIPMENT OR EXPLOSIVES ARE TO BE USED FOR EXCAVATION ON THIS PROJECT THE CONTRACTOR MUST:

1. NOTIFY THE GAS COMPANY OF THE PROPOSED LOCATION OF EXCAVATION.
2. TAKE PRECAUTION TO AVOID DAMAGE TO GAS COMPANY INSTALLATIONS SEE PROVINCIAL REGULATION 210/72 FOR DETAILS.
3. OBTAIN EXCAVATION PERMITS PRIOR TO CONSTRUCTION.

METRIC

WHOLE NUMBERS INDICATE MILLIMETRES
DECIMALIZED NUMBERS INDICATE METRES

APEGM
Certificate of Authorization
Stantec Consulting Ltd.
No. 1301

84R635 - Lake Crest Rd. & Waverley St., Tblt on top of 0.05m dia. x 2.4m iron pipe, 14.2m N. of S.L. of Lake Crest Rd. & 0.6m E. of E.L. of Waverley St.

UNDERGROUND STRUCTURES

SUPV. U/G STRUCTURES COMMITTEE — DATE

NOTE:
LOCATION OF UNDERGROUND STRUCTURES AS SHOWN ARE BASED ON THE BEST INFORMATION AVAILABLE, BUT NO GUARANTEE IS GIVEN THAT ALL EXISTING UTILITIES ARE SHOWN OR THAT THE GIVEN LOCATIONS ARE EXACT. CONFIRMATION OF EXISTENCE AND EXACT LOCATION OF ALL SERVICES MUST BE OBTAINED FROM THE INDIVIDUAL UTILITIES BEFORE PROCEEDING WITH CONSTRUCTION.

B.M. 76-030
ELEV. 232.457m

NO.	REVISIONS	DATE	BY
2	ISSUED FOR TENDER	13/04/08	V.M.M.
1	ISSUED FOR REVIEW	13/03/27	V.M.M.
0	ISSUED FOR 90% REVIEW	13/02/22	V.M.M.

DESIGNED BY V.M.M., T.G.
DRAWN BY T.G.
CHECKED BY S.B.C.
APPROVED BY V.M.M.
HOR. SCALE 1:500
VERTICAL
DATE 12/12/15

DESIGN TEAM
Stantec
RELEASED FOR CONSTRUCTION
DATE

ENGINEER'S SEAL
PROVINCE OF MANITOBA
V.M. MAROTI
MEMBER 30809
REGISTERED PROFESSIONAL ENGINEER

CONSULTANT PROJECT NUMBER
113705751

Winnipeg
THE CITY OF WINNIPEG
PUBLIC WORKS DEPARTMENT

WWARP PART 3 - CONTRACT 1
STA 2+922.4 TO STA 5+935

KENASTON BOULEVARD EXTENSION - SB LANES
HORIZONTAL CONTROL GEOMETRY
STA 4+020 TO STA 4+630

CITY DRAWING NUMBER
P-3345-4
SHEET 4 OF 64
CONSULTANT DRAWING NUMBER
C-103

V:\113705751\active\113705751\drawing\404_working\sheet_files\05751c-101-xxx.dwg