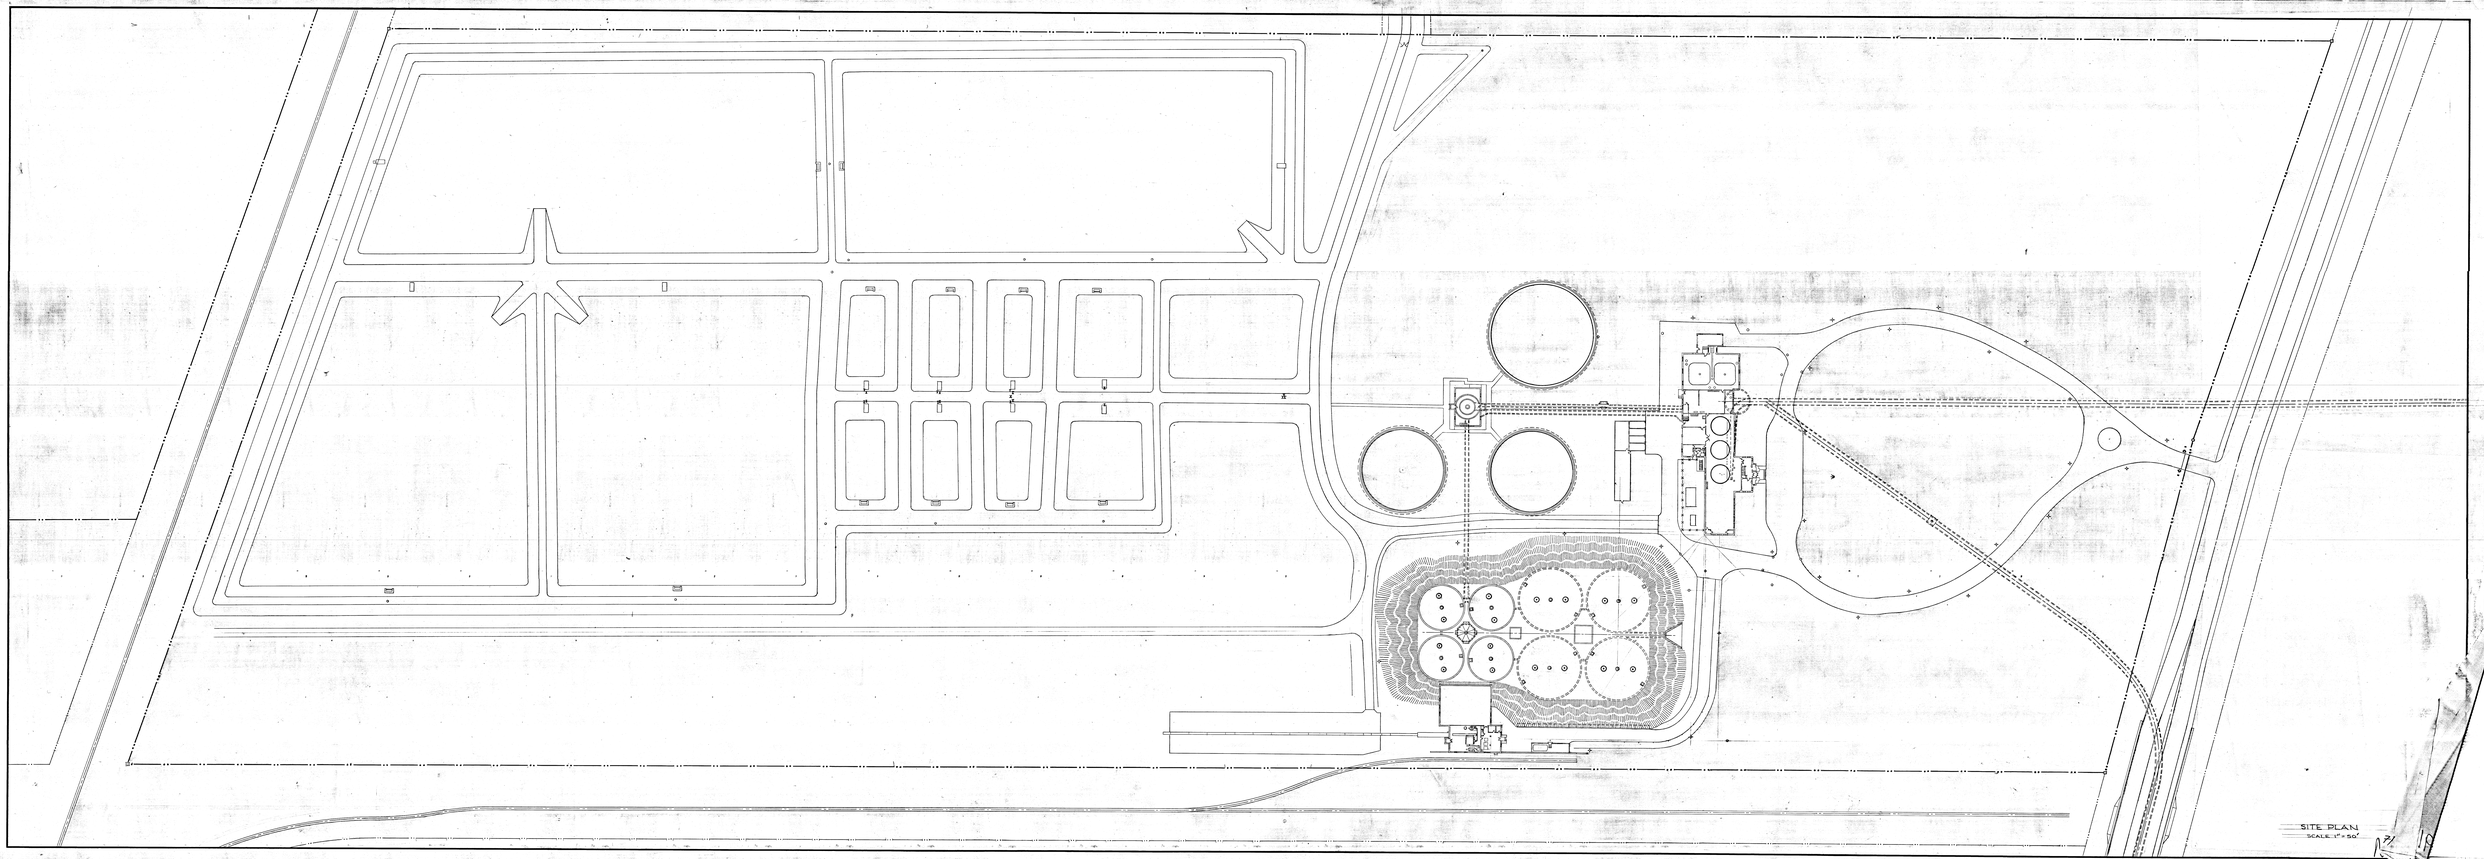
SITE PLAN
SCALE 1" = 50'