# DUMOULIN STEET

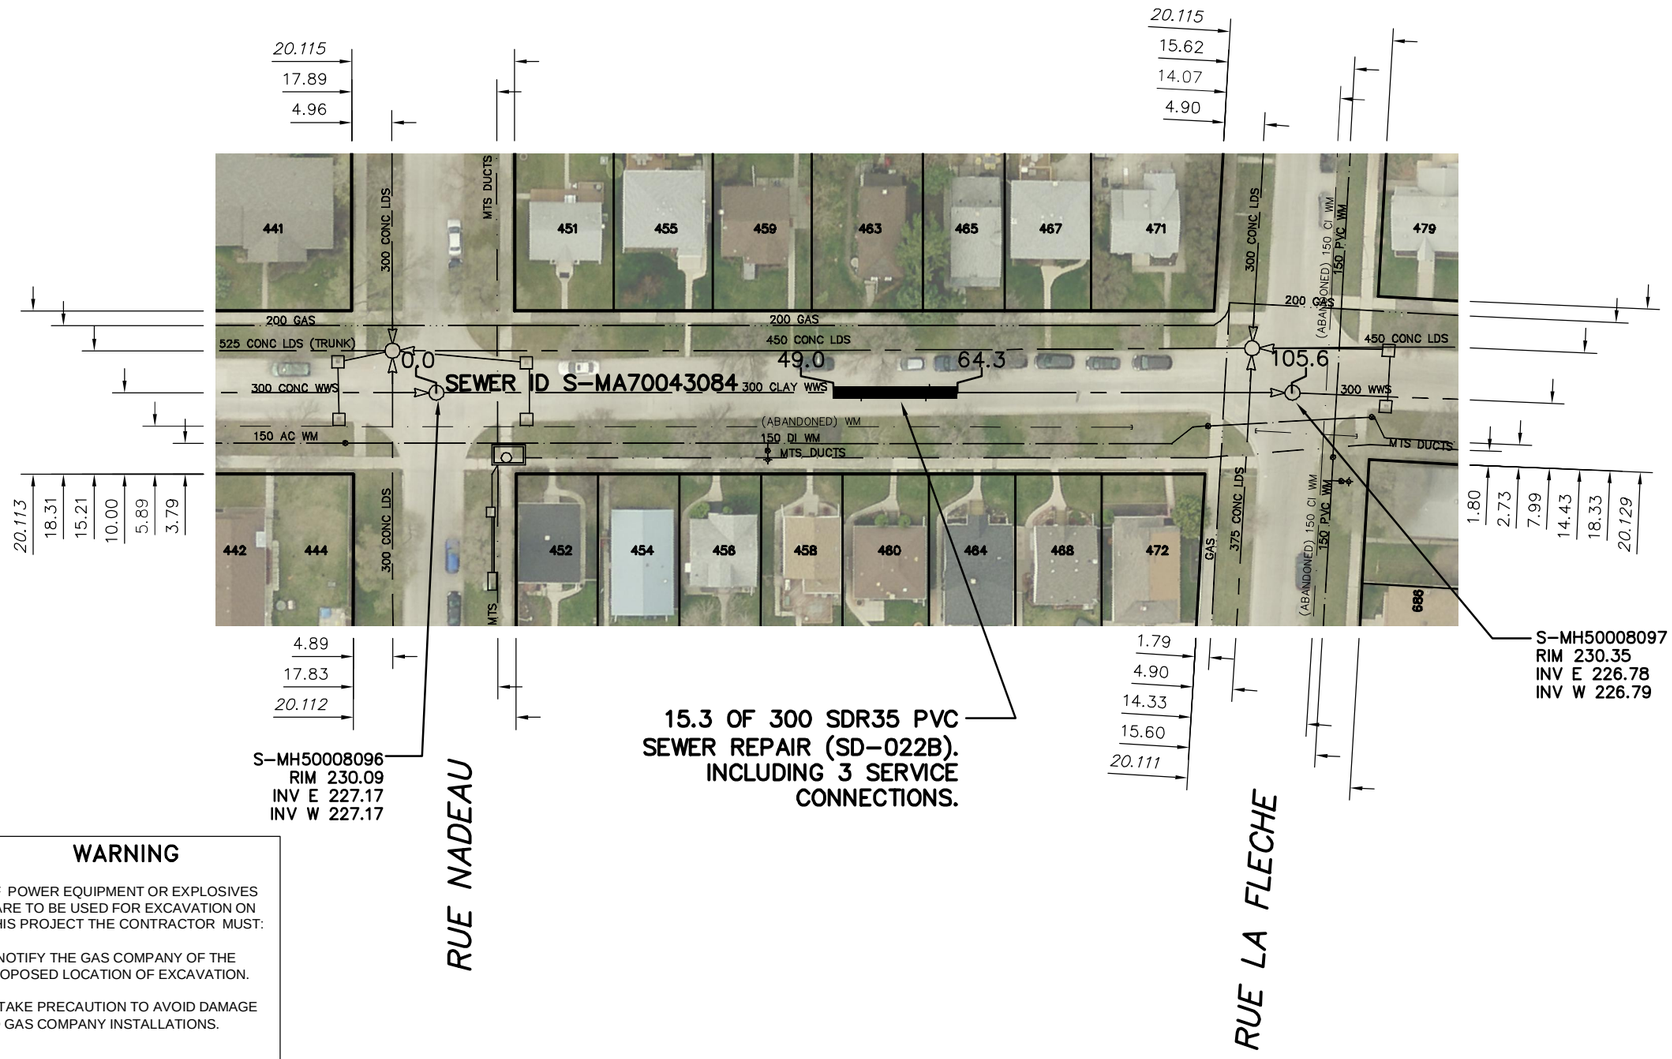


| SEWER JUNCTION INFORMATION FROM SEWER VIDEO INSPECTION SEWER ID S-MA70043084 | | |
|---|---|---|
| DISTANCE FROM MH ID S-MH50008096 | | |
| DISTANCE | DIAMETER | CLOCK |
| 8.0 | 150 | 2 |
| 12.8 | 150 | 10 |
| 17.8 | 150 | 10 |
| 26.0 | 150 | 2 |
| 26.6 | 150 | 2 |
| 30.0 | 150 | 10 |
| 38.6 | 150 | 10 |
| 42.2 | 150 | 2 |
| 52.4 | 150 | 2 |
| 60.4 | 150 | 2 |
| 60.8 | 150 | 10 |
| 68.3 | 150 | 10 |
| 70.3 | 150 | 2 |
| 81.5 | 150 | 2 |
| 82.7 | 150 | 10 |
| 91.9 | 150 | 2 |
| 94.5 | 150 | 10 |

## WARNING

IF POWER EQUIPMENT OR EXPLOSIVES ARE TO BE USED FOR EXCAVATION ON THIS PROJECT THE CONTRACTOR MUST:

1) NOTIFY THE GAS COMPANY OF THE PROPOSED LOCATION OF EXCAVATION.

2) TAKE PRECAUTION TO AVOID DAMAGE TO GAS COMPANY INSTALLATIONS.

SEE PROVINCIAL REGULATION 210/72 FOR DETAILS

METRIC
WHOLE NUMBERS INDICATE MILLIMETRES
DECIMALIZED NUMBERS INDICATE METRES

0.0 10.0 20.0 30.0 40.0

LOCATION APPROVED
UNDERGROUND STRUCTURES

SUPV. U/G STRUCTURES COMMITTEE — DATE

NOTE:

LOCATION OF UNDERGROUND STRUCTURES AS SHOWN ARE BASED ON THE BEST INFORMATION AVAILABLE BUT NO GUARANTEE IS GIVEN THAT ALL EXISTING UTILITIES ARE SHOWN OR THAT THE GIVEN LOCATIONS ARE EXACT. CONFIRMATION OF EXISTENCE AND EXACT LOCATION OF ALL SERVICES MUST BE OBTAINED FROM THE INDIVIDUAL UTILITIES BEFORE PROCEEDING WITH CONSTRUCTION.

B.M.
ELEV.

CONSTRUCTION COMPLETION DATE: YYYY MM DD

| NO. | REVISIONS | DATE | BY |
|---|---|---|---|
| | | | |

| | | | |
|---|---|---|---|
| DESIGNED BY | TS | CHECKED BY | SC |
| DRAWN BY | MA | APPROVED BY | KZ |
| SCALE: HORIZONTAL | 1:750 | RELEASED FOR CONSTRUCTION | |
| VERTICAL | | | |
| DATE | 2014 12 11 | DATE | |

PLOT DATE: 2014 12 11

ENGINEER'S SEAL

ORIGINAL SIGNED BY S.R.J. COURNOYER 14/12/10

CONSULTANT DRAWING NUMBER
–

Winnipeg

# THE CITY OF WINNIPEG
WATER AND WASTE DEPARTMENT
ENGINEERING DIVISION

2014 SEWER RENEWALS AND REPAIRS

## DUMOULIN STEET

MH AT NADEAU STREET TO MH AT LA FLECHE STREET

SHEET 16 OF 29

CITY DRAWING NUMBER
10915

BID OPPORTUNITY: 1172–2014
CONTRACT NUMBER: 16

FILE PATH: R:\DRAWINGS\SEWER\2014 RENEWALS\EPR AND TPR\Contract 16 (CONTRACT 6)\
FILE NAME: –.dwg