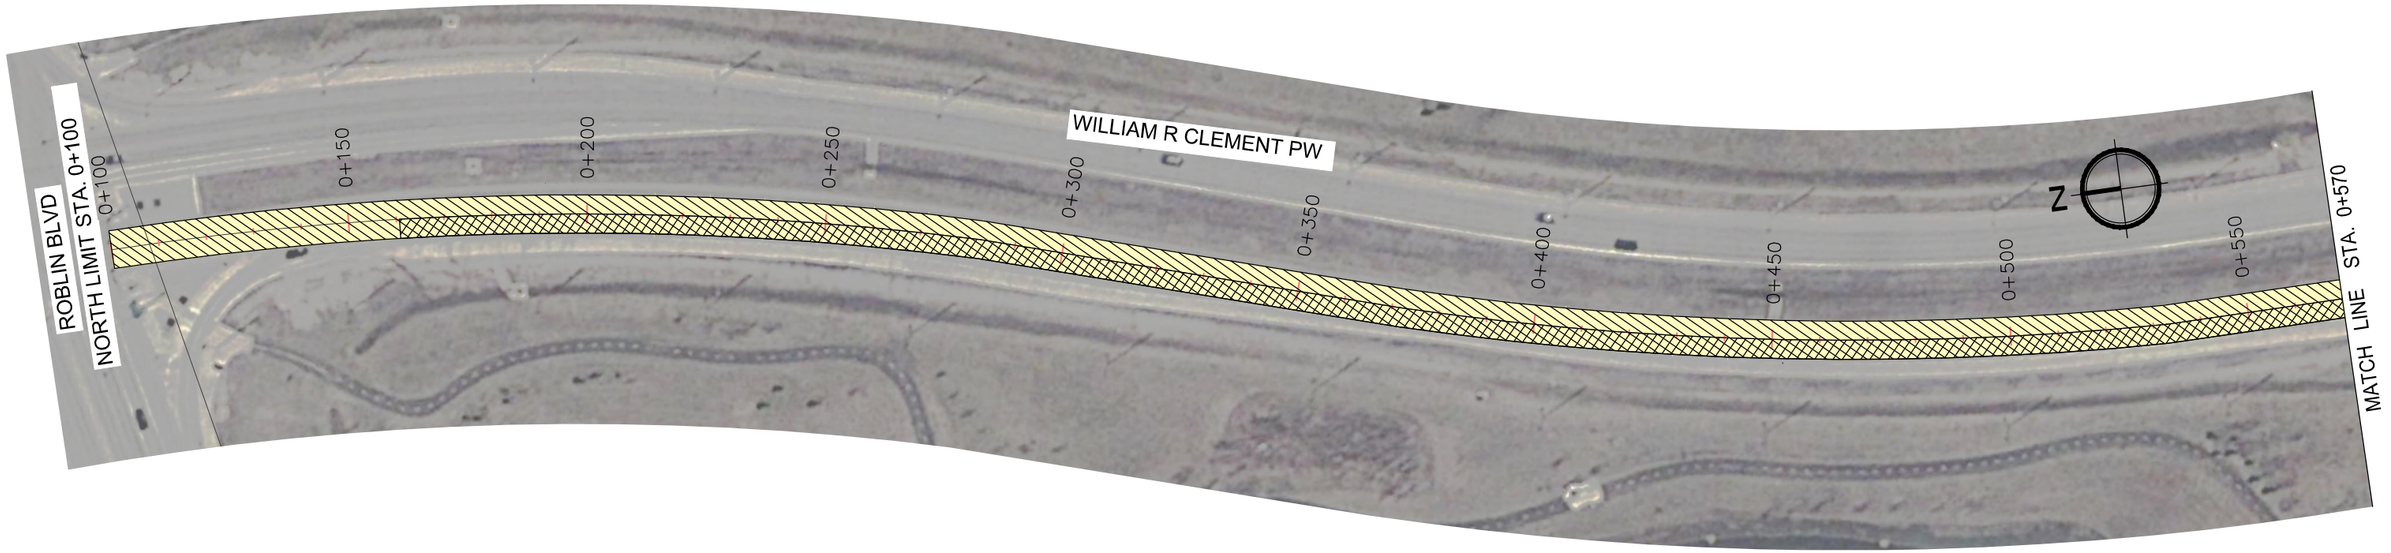

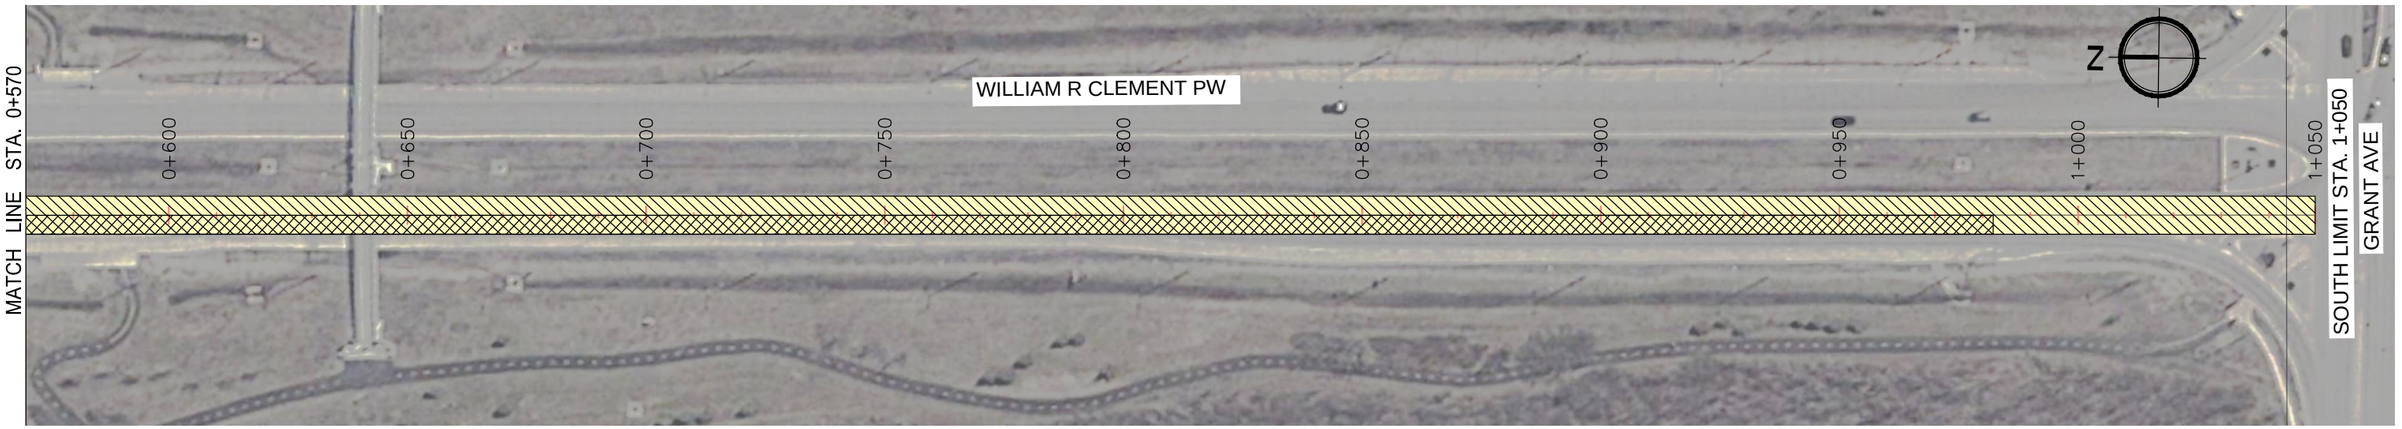

METRIC

WHOLE NUMBERS INDICATE MILLIMETRES
DECIMALIZED NUMBERS INDICATE METRES

LEGEND

DIAMOND GRINDING

DIAMOND GRINDING W/ SLURRY DEPOSITED ON SIDE SLOPES

NOTE:
These design documents are prepared solely for the use by the party with whom the design professional has entered into a contract and there are no representations of any kind made by the design professional to any party with whom the design professional has not entered into a contract.

LOCATIONS APPROVED UNDERGROUND STRUCTURES

SIGNED BY: _____ DATE _____
SUPV U/G STRUCTURES

LOCATION OF UNDERGROUND STRUCTURES AS SHOWN ARE BASED ON THE BEST INFORMATION AVAILABLE BUT NO GUARANTEE IS GIVEN THAT ALL EXISTING UTILITIES ARE SHOWN OR THAT THE GIVEN LOCATIONS ARE EXACT CONFIRMATION OF EXISTENCE AND EXACT LOCATION OF ALL SERVICES MUST BE OBTAINED FROM THE INDIVIDUAL UTILITIES BEFORE PROCEEDING WITH CONSTRUCTION.

G.B.M. -
ELEV. -

NO.	REVISIONS	DATE	BY
1	ISSUED FOR TENDER	14/05/28	VMM
0	ISSUED FOR REVIEW	14/04/16	VMM

MMM GROUP
MMM Group Limited.
Suite 111 - 93 Lombard Ave.
Winnipeg, MB R3B 3B1
t. 204.943.3178
f. 204.943.4948
www.mmm.ca

DESIGNED BY	B.Q.D.	CHECKED BY	V.M.M.
DRAWN BY	S.B.	APPROVED BY	V.M.M.
HOR. SCALE	1:1250	RELEASED FOR CONSTRUCTION	
VERTICAL	-		
DATE	14/05/28	DATE	

ENGINEER'S SEAL
PROVINCE OF MANITOBA
V.M. MAROTI
Member 30809
ASSOCIATION OF PROFESSIONAL ENGINEERS

CONSULTANT ACAD DWG, NO.
5514032-C-011

APEGM
Certificate of Authorization
MMM Group Limited
No. 4531 Date: -

Winnipeg

THE CITY OF WINNIPEG
PUBLIC WORKS DEPARTMENT
STREETS MAINTENANCE DIVISION

2014 STREETS MAINTENANCE PRESERVATION PROGRAM

SB WILLIAM R CLEMENT PW

FROM ROBLIN BLVD TO GRANT AVE
STA. 0 +100 TO STA. 1+050
DIAMOND GRINDING

CITY DRAWING NUMBER

SHEET 5 OF 5

BID NO.
543-2014

Jun 13, 2014 - 4:02pm
P:\5514001-5514999\5514032 - Consulting Services for 2014 Streets Maintenance Preservation Program\MMM dwg\Diamond Grinding\5514032-C-011_WILLIAMRCLEMENT.dwg - tab: SB William R Clement