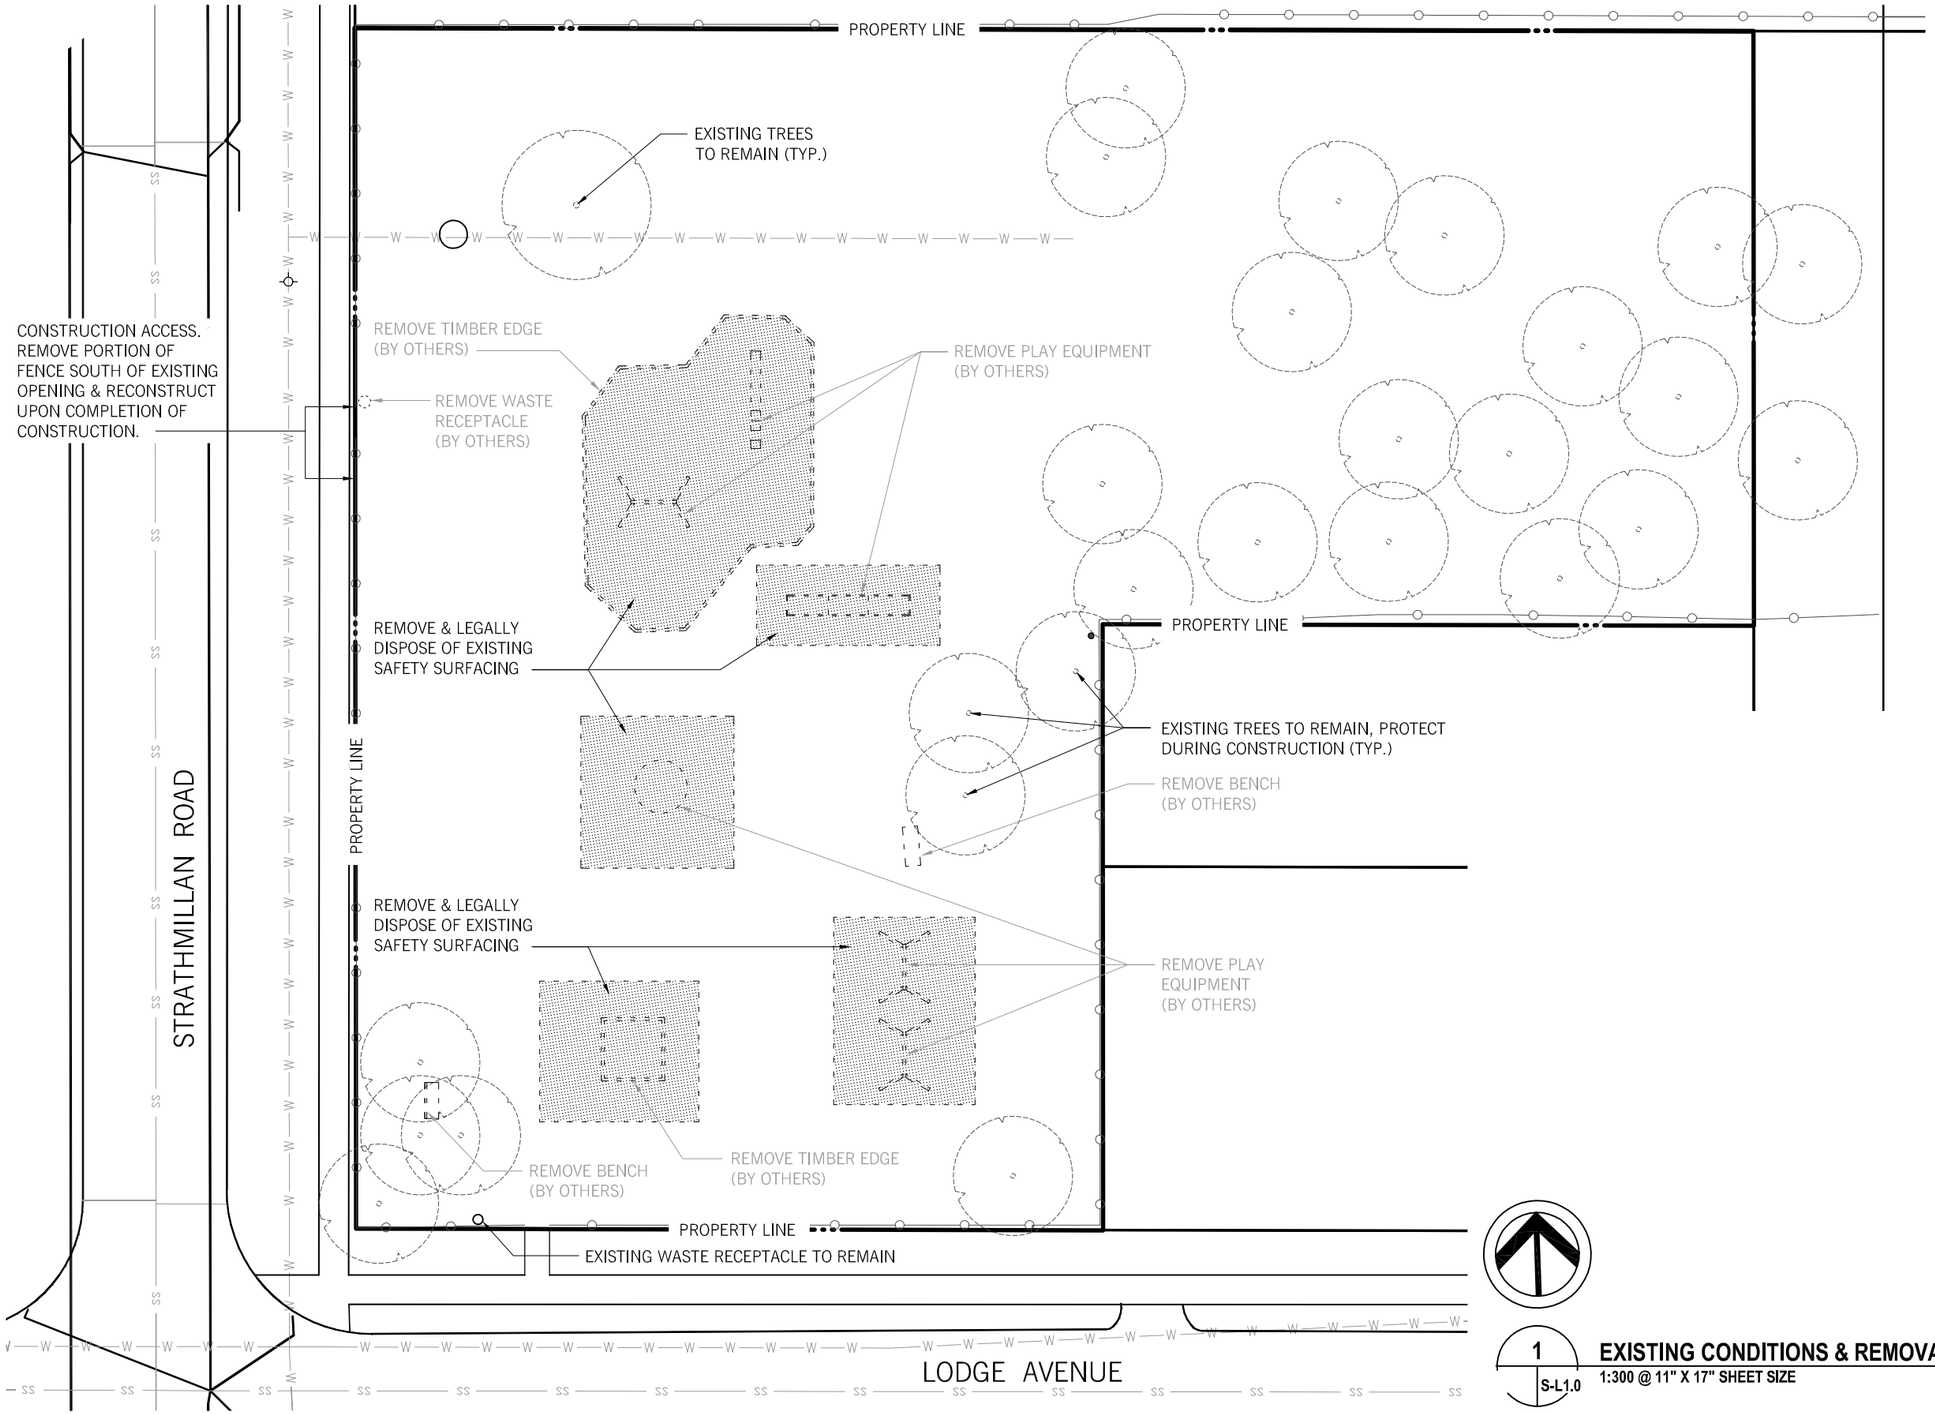

SYMBOL LEGEND:

- FIRE HYDRANT
- EXISTING UTILITY POLE
- ss — STORM SEWER LINES
- W — W — BURIED WATER LINES

1 / S-L1.0 **EXISTING CONDITIONS & REMOVALS**

1:300 @ 11" X 17" SHEET SIZE

ft3

Architecture
Landscape
Interior Design

Suite 200, 300 Waterfront Drive
Winnipeg MB Canada R3B 0G5
toll free 877.640.1192
t. 204.885.9323 f. 204.837.7235

BID OPPORTUNITY NO.
569-2014

CONTRACTOR TO CONFIRM ALL DIMENSIONS AND REPORT ANY DISCREPANCIES TO CONTRACT ADMINISTRATOR PRIOR TO CONSTRUCTION. LOCATION OF UNDERGROUND STRUCTURES AS SHOWN ARE BASED ON THE BEST INFORMATION AVAILABLE BUT NO GUARANTEE IS GIVEN THAT ALL EXISTING UTILITIES ARE SHOWN OR THAT THE GIVEN LOCATIONS ARE EXACT. CONFIRMATION OF EXISTENCE AND EXACT LOCATION OF ALL SERVICES MUST BE OBTAINED FROM THE INDIVIDUAL UTILITIES BEFORE PROCEEDING WITH CONSTRUCTION.

NO.	DATE	ISSUES / REVISIONS
1	2014/07/04	ISSUED FOR CONSTRUCTION

PROJECT TITLE
STRATHMILLAN LODGE PARK
Existing Conditions & Removals
ADDRESS: 295 STRATHMILLAN RD.

DRAWN BY: RE
DATE: 2014 07 04
PROJECT NO.: 14.737

DRAWING
S - L1.0