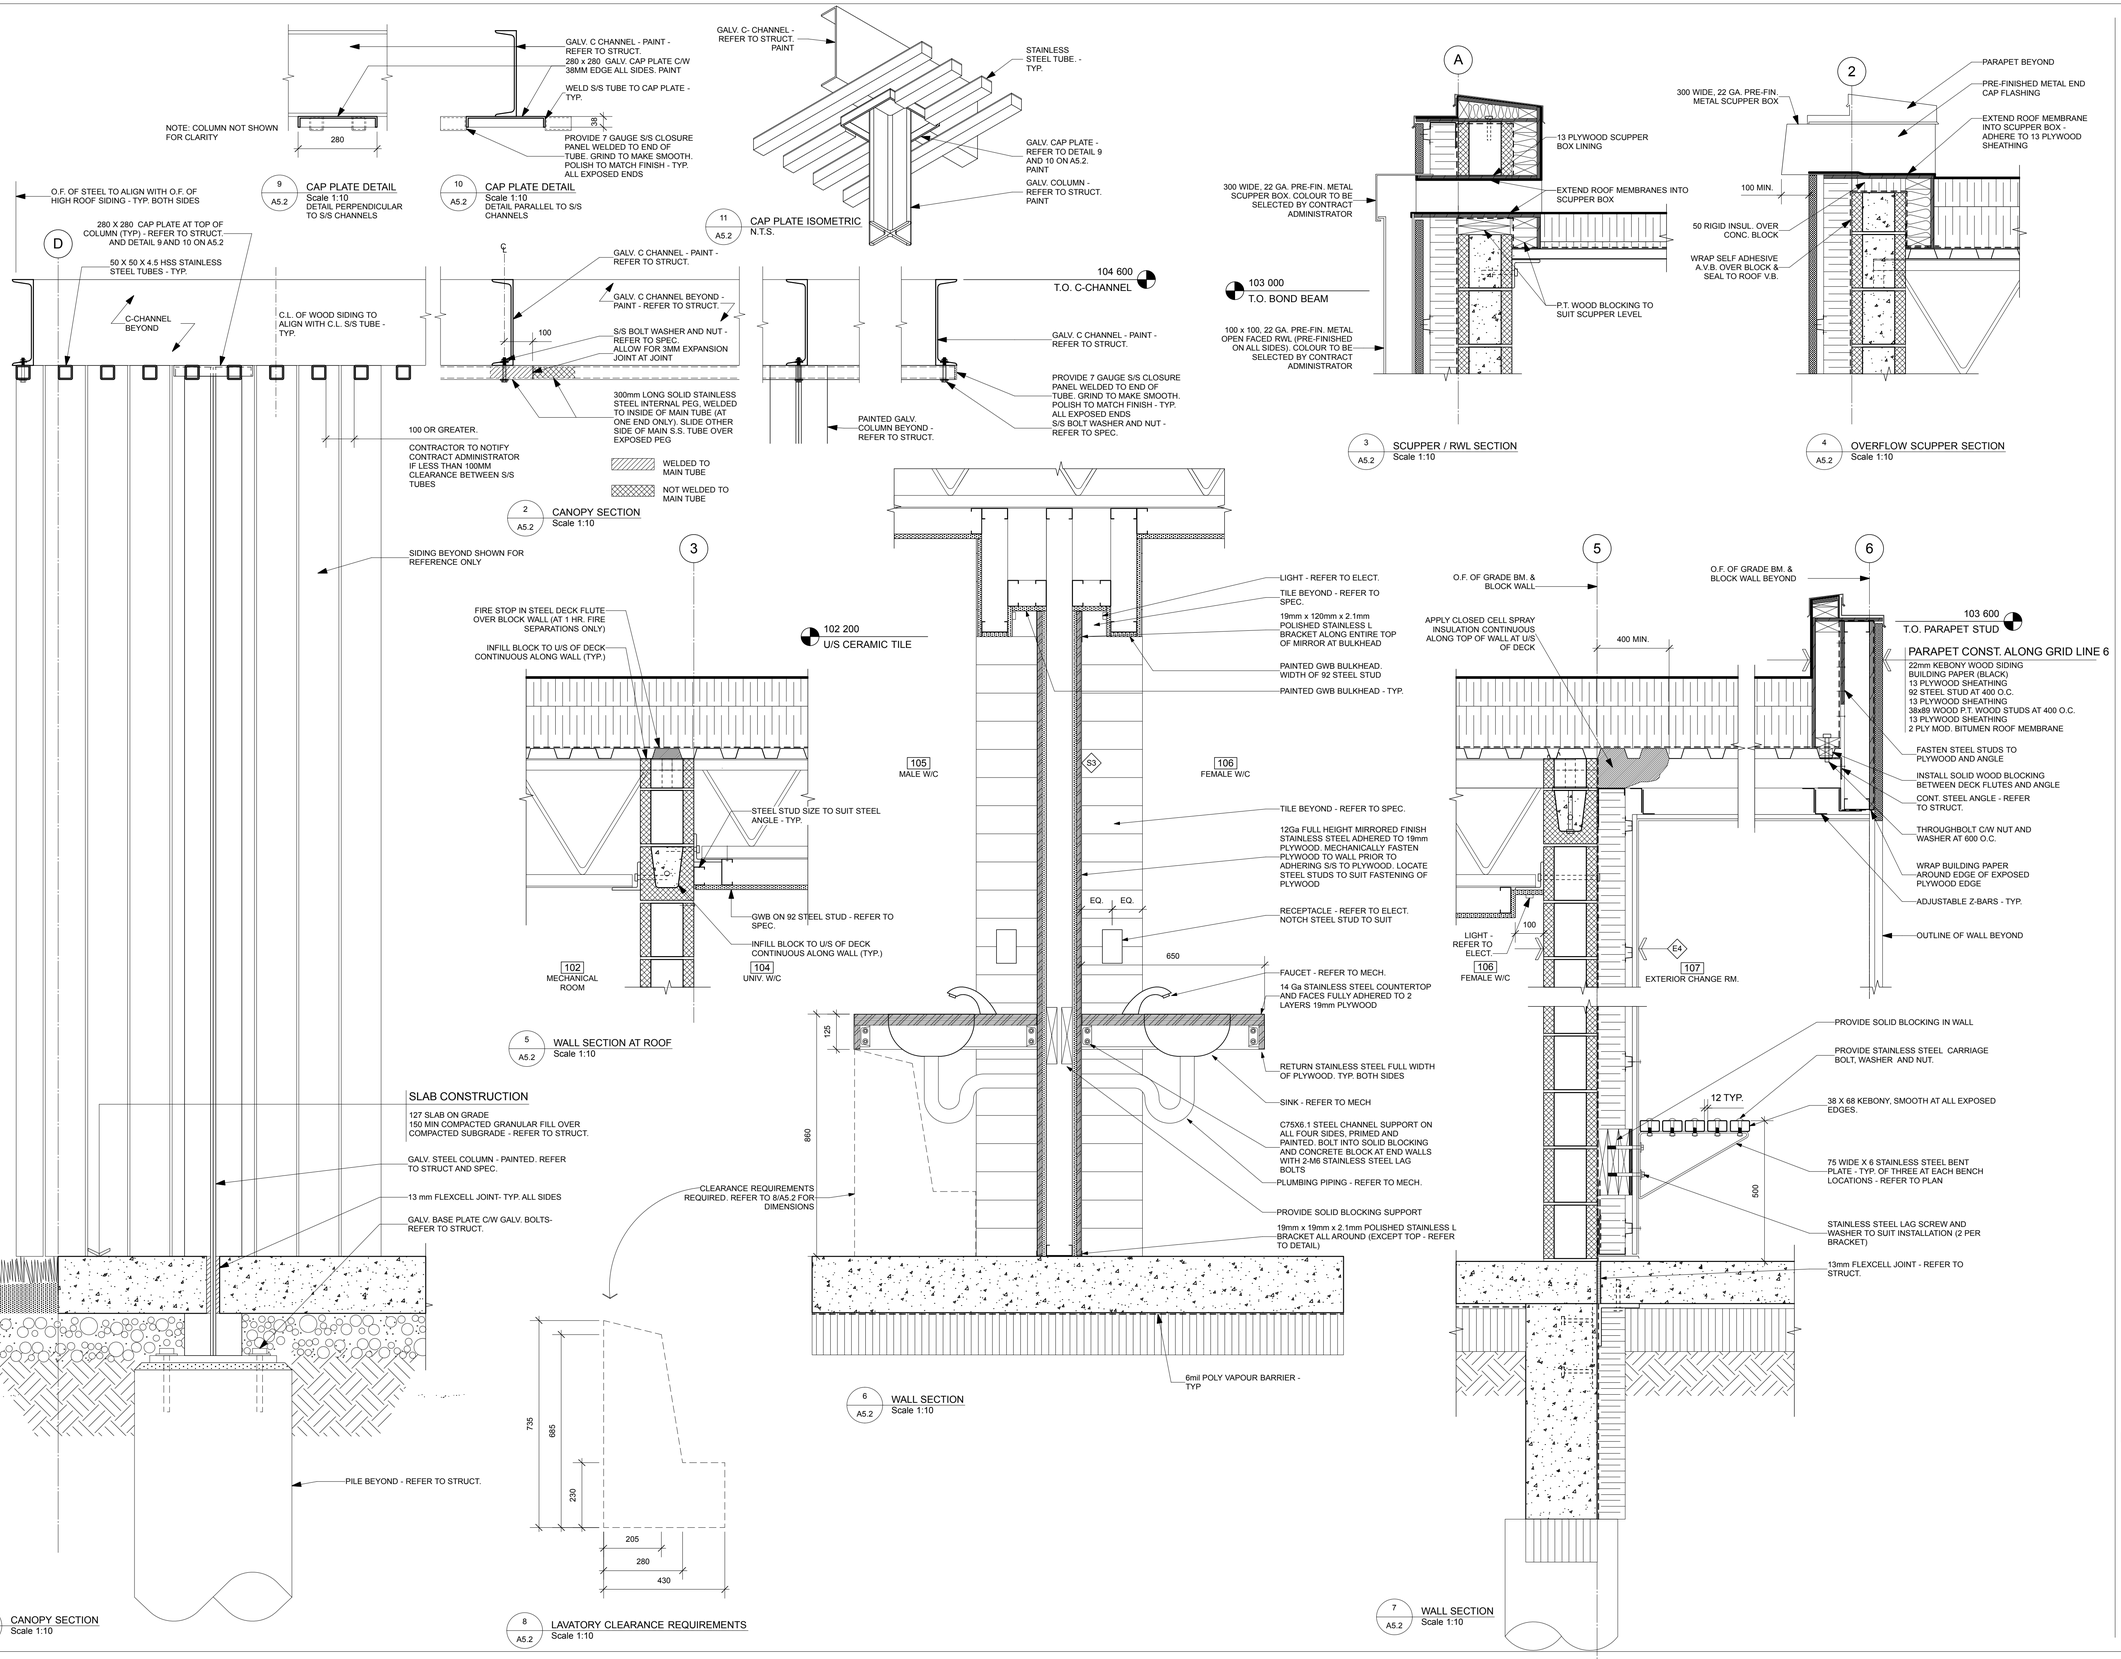

No.	DATE	REVISION / ISSUANCE
5	YY.MM.DD	-
4	YY.MM.DD	-
3	YY.MM.DD	-
2	YY.MM.DD	-
1	16. 02. 17	ISSUED FOR CONSTRUCTION

Seal

Architect

| x | architecture inc.
120 Fort Street, Suite103 Winnipeg, Manitoba R3C 1C7 204 318 2010

Engineer

Project

BID OPPORTUNITY 1008 - 2015

TRANSCONA CENTENNIAL POOL
PHASE 1B - NEW OUTDOOR POOL BLDG
1101 WABASHA STREET

Sheet Title

WALL SECTIONS

Project No. 1426

Date FEB. 17, 2016

Sheet **A5.2**