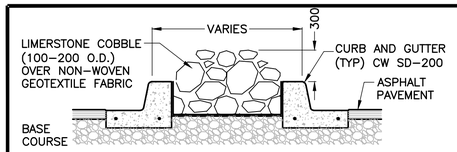

SECTION A–A
N.T.S.

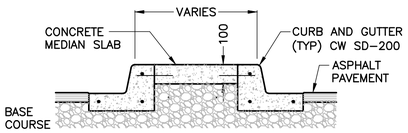

SECTION B–B
N.T.S.

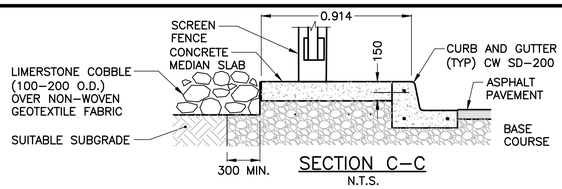

SECTION C–C
N.T.S.

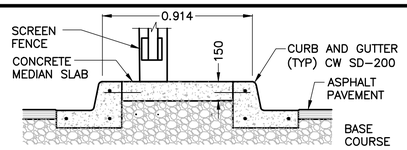

SECTION D–D
N.T.S.

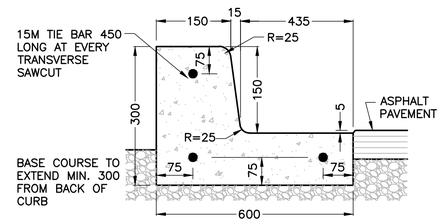

NOTE:
– TRAVERSE SAW CUT EVERY 3000

CONCRETE BARRIER CURB AND GUTTTER
N.T.S.

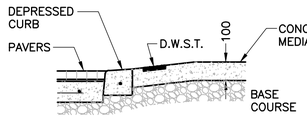

SECTION E–E
N.T.S.

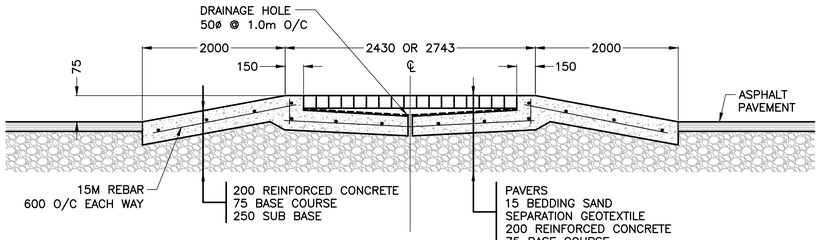

SECTION F–F
N.T.S.

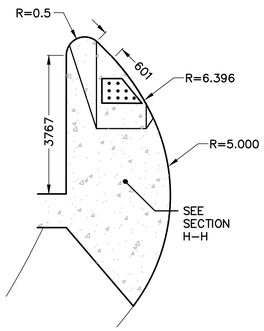

DETAIL 'B'
N.T.S.

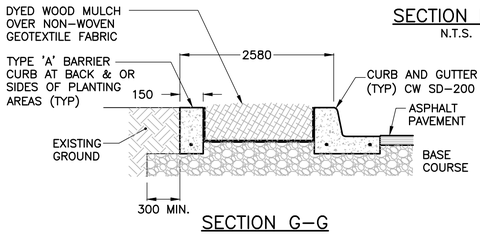

SECTION G–G
N.T.S.

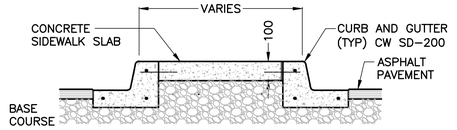

SECTION H–H
N.T.S.

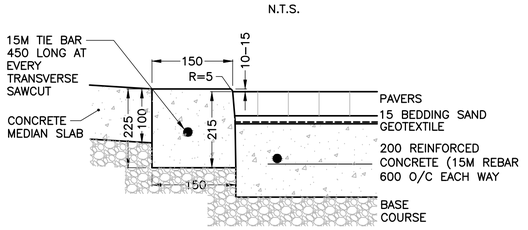

NOTE:
– TRAVERSE SAW CUT EVERY 3000

CURB RAMP
N.T.S.

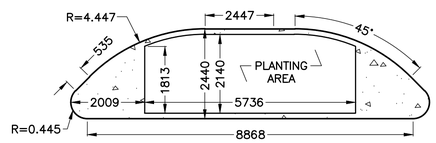

CONCRETE ISLAND DETAIL 'A'
N.T.S.

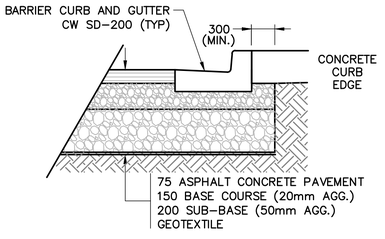

MEDIUM DUTY ASPHALT PAVEMENT STRUCTURE
N.T.S.

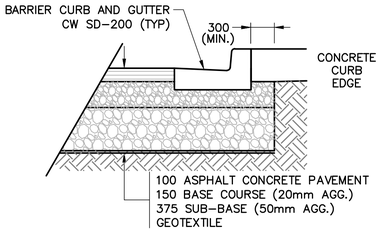

HEAVY DUTY ASPHALT PAVEMENT STRUCTURE
N.T.S.

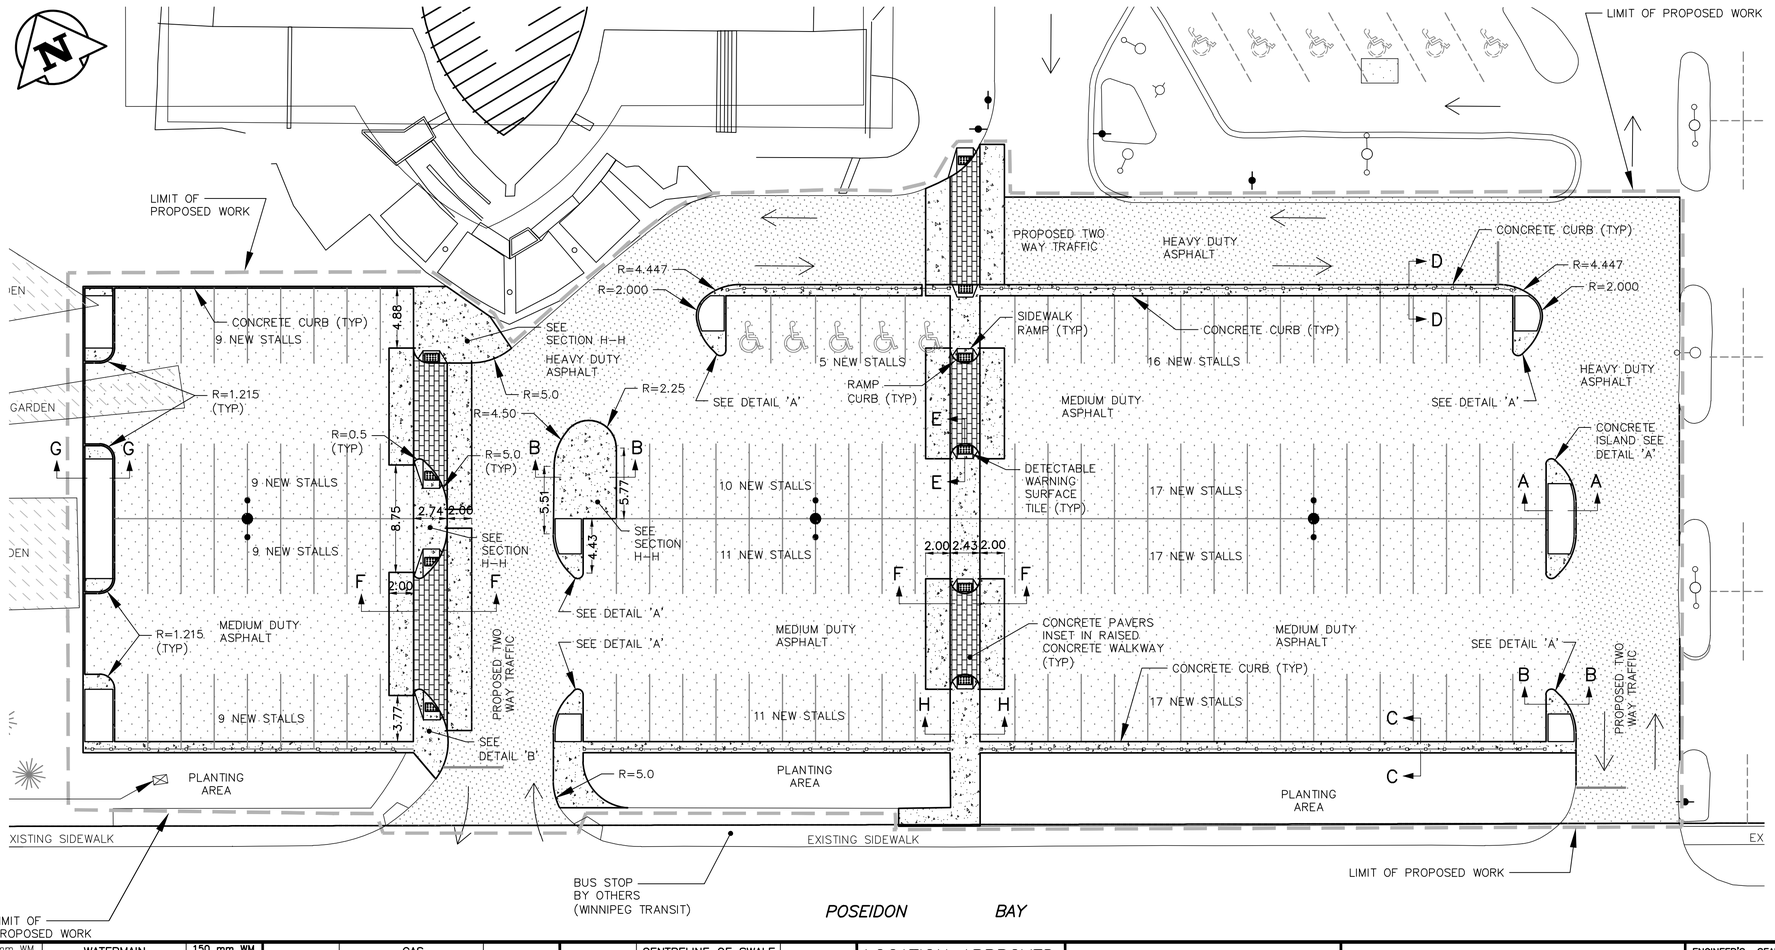

150 mm WM	WATERMAIN	150 mm WM	— · · —	GAS			CENTRELINE OF SWALE	
◇	HYDRANT	◆	— — —	HYDRO			ELEVATION	230.000 COS
⊗	VALVE	⊗	— · · —	M.T.S.			CATCH BASIN ELEVATION	230.000 CB
300 mm LDS	LAND DRAINAGE SEWER	300 mm LDS	⊠	PEDESTAL			TESTHOLE	
250 mm CS	WASTE WATER SEWER	250 mm CS	———	PROPERTY LINE			TOPSOIL & SOD	
○	MANHOLE	●	⊕	SURVEY BAR			ASPHALT	
□	CATCH BASIN	■	♂	CURB STOP			CURBING	
△	CURB INLET	▲	230.000	GROUND ELEVATION	230.000		TREE	
—●—	SIGN		230.000	PAVEMENT ELEVATION	230.000		CONCRETE	
○–○	LAMP STANDARD	●–●					PAVERS	
•	UTILITY POLE						TACTILE WARNING STRIP	
EXISTING	LEGEND – PLAN	NEW	EXISTING	LEGEND – PLAN	NEW	EXISTING	LEGEND – PROFILE	NEW

LOCATION APPROVED
UNDERGROUND STRUCTURES

SUPV. U/G STRUCTURES COMMITTEE — DATE

NOTE:
LOCATION OF UNDERGROUND STRUCTURES AS SHOWN ARE BASED ON THE BEST INFORMATION AVAILABLE BUT NO GUARANTEE IS GIVEN THAT ALL EXISTING UTILITIES ARE SHOWN OR THAT THE GIVEN LOCATIONS ARE EXACT. CONFIRMATION OF EXISTENCE AND EXACT LOCATION OF ALL SERVICES MUST BE OBTAINED FROM THE INDIVIDUAL UTILITIES BEFORE PROCEEDING WITH CONSTRUCTION.

C.W.B.M. 52–012..... 233.701m
N.E. CORNER OF TAYLOR AVE. AND CAMBRIDGE ST., AT REAR OF NO. 880 CAMBRIDGE ST. FACING TAYLOR AVE., A TABLET IN S. SIDE OF SQUARE CONCRETE VENTILATOR FOR UNDERGROUND GARAGE.

NO.	REVISIONS	DATE	BY
–	---	YY/MM/DD	–
0	ISSUED FOR TENDER	15/05/27	–

WSP
1600 BUFFALO PLACE
WINNIPEG, MB, R3T 6B8
PHONE: 204–477–6650
FAX: 204–474–2864
WWW.WSPGROUP.COM

DESIGNED BY B.J. | CHECKED BY B.J.
DRAWN BY G.P. | APPROVED BY B.J.
HOR. SCALE: 1:250 (A1) | RELEASED FOR CONSTRUCTION
VERT. SCALE:
DATE: APRIL 2015 | DATE

ENGINEER'S SEAL
ORIGINAL DRAWING SEALED by G.B. JONSON and DATED May 27, 2015

CONSULTANT DRAWING NO.
121–24877–C05

Winnipeg

THE CITY OF WINNIPEG
PLANNING, PROPERTY & DEVELOPMENT

PAN AM INDOOR POOL
PARKING LOT REDEVELOPMENT–PHASE 1
PAVING DETAILS

CITY DRAWING NO. 432–2015–C05
SHEET 5 OF 9
REV. C05 –

APEGM
Certificate of Authorization
WSP Canada Inc.
No. 5750 Date:

METRIC
WHOLE NUMBERS INDICATE MILLIMETRES
DECIMALIZED NUMBERS INDICATE METRES