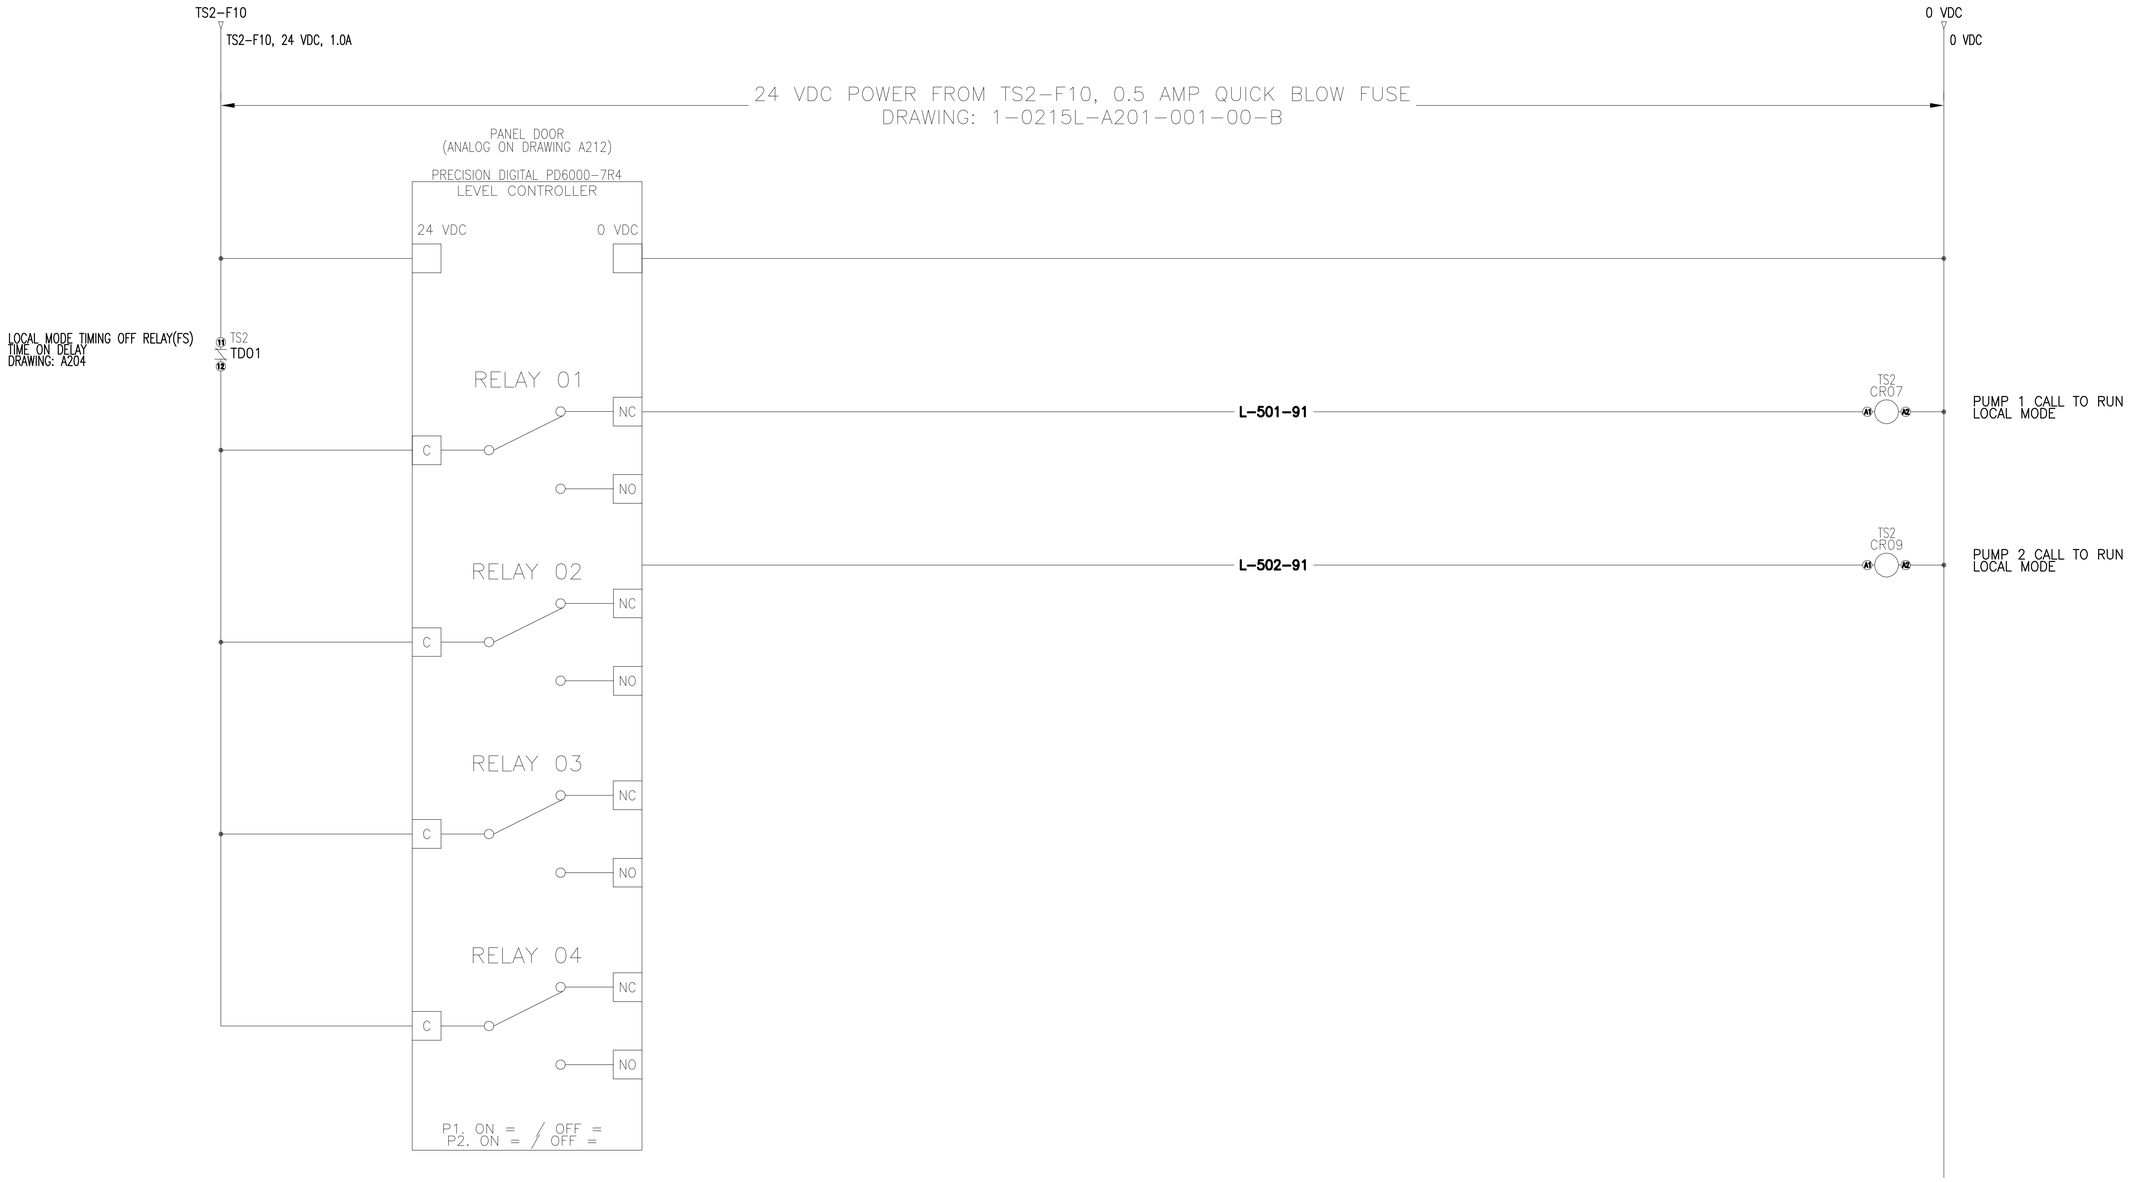

APEGM
Certificate of Authorization
Stantec Consulting Ltd.
No. 1301

METRIC
WHOLE NUMBERS INDICATE MILLIMETRES
DECIMALIZED NUMBERS INDICATE METRES

LOCATION APPROVED
UNDERGROUND STRUCTURES

SUPV. U/G STRUCTURES DATE
COMMITTEE

NOTE:
LOCATION OF UNDERGROUND STRUCTURES AS SHOWN ARE BASED ON THE BEST INFORMATION AVAILABLE BUT NO GUARANTEE IS GIVEN THAT ALL EXISTING UTILITIES ARE SHOWN OR THAT THE GIVEN LOCATIONS ARE EXACT. CONFIRMATION OF EXISTING AND EXACT LOCATION OF ALL SERVICES MUST BE OBTAINED FROM THE INDIVIDUAL UTILITIES BEFORE PROCEEDING WITH CONSTRUCTION

B.M.
ELEV.

NO.	REVISIONS	YY.MM.DD	BY
2	ISSUED FOR TENDER	15.12.23	S.T.
1	ISSUED FOR 95% REVIEW	15.12.04	S.T.

Stantec
500 - 311 Portage Avenue, Winnipeg MB Canada R3B 2B9
Tel. 204.489.5900 Fax. 204.453.9012 www.stantec.com

DESIGNED BY	S.T.	CHECKED BY	A.M.
DRAWN BY	Q.L.	APPROVED BY	D.R.
HOR. SCALE:	AS. NOTED	RELEASED FOR CONSTRUCTION:	
VERTICAL:			
DATE	2015.11.05	DATE	

ENGINEER'S SEAL

CONSULTANT DRAWING NO.
A-119

Winnipeg
THE CITY OF WINNIPEG
PLANNING, PROPERTY & DEVELOPMENT

ST. BONIFACE INDUSTRIAL PARK PHASE 2
WASTEWATER PUMPING STATION
RTU PANEL LOCAL LEVEL PUMP RUNS

SHEET 1 OF 1
CAD FILE DRAWING NUMBER
09351e-119-846.DWG
CITY DRAWING NUMBER
1-0215L-A0215-001

PLOT DATE: 2016 01 07
BID OPPORTUNITY: 983-2015
FILE PATH: V:\1168\active\116809351\0300_drawing\0302_sheet_files\08_electrical\Phase_2\
FILE NAME: 09351e-119-846.dwg

V:\1168\active\116809351\0300_drawing\0302_sheet_files\08_electrical\Phase_2\09351e-119-846.dwg E-119
2016/01/07 3:54 PM By: Ramnarace, Kesh