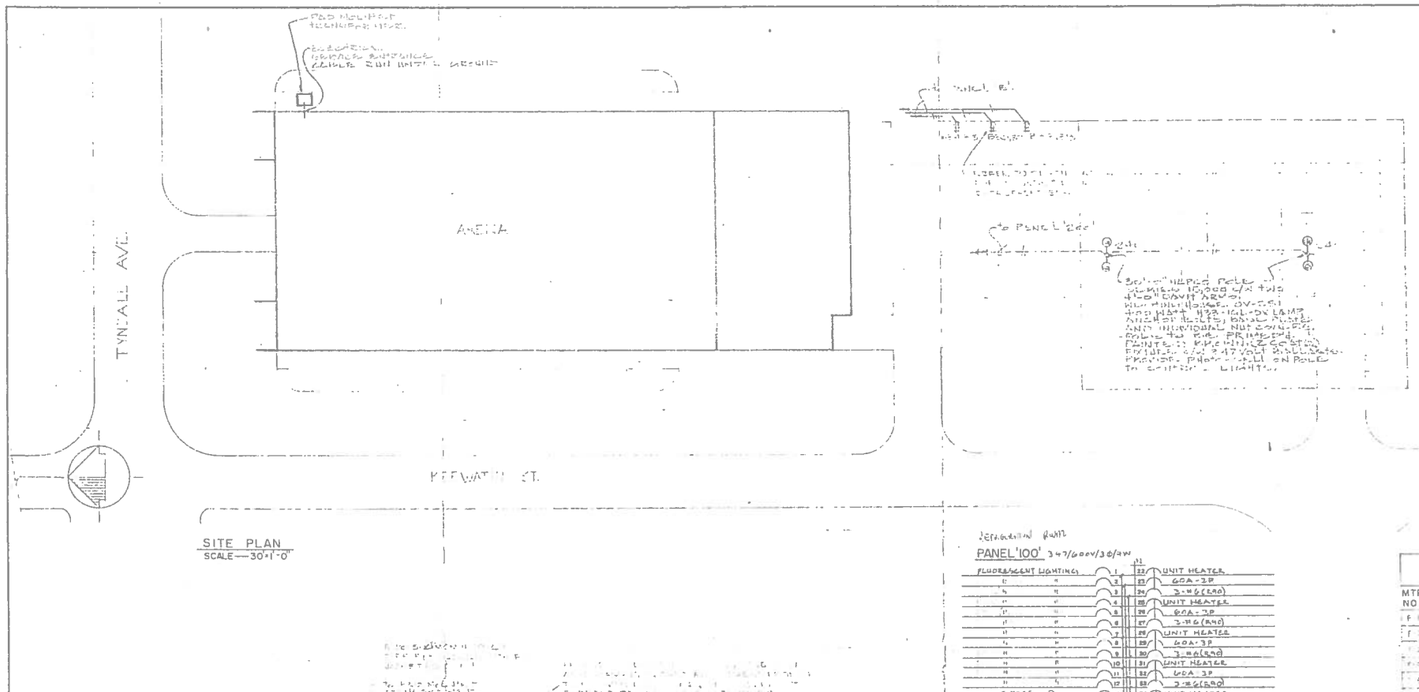

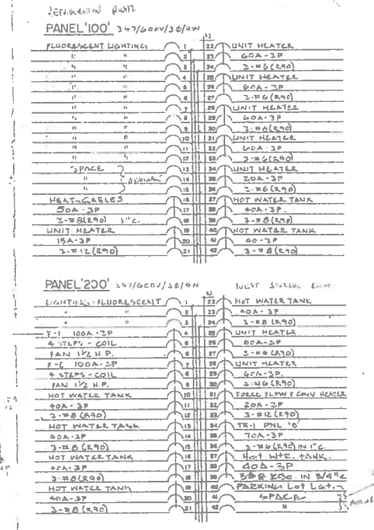

FIXTURE SCHEDULE

TYPE	MANUFACTURER	CAT NO	LAMPS	REMARKS
A1	WILSON	684-240-A12	2-40W.C.W.	C/W 347V. BALLAST, ALUMINUM REFL.
F.L.	GEIM	LTI-248		
C.	WILSON	622-240HE	2-40W.	C/W ORNAMENTAL DIFF. RAIL TO RAIL MOUNTING.
L.D.	WILSON	CPG6C-660-A12	2-40 C.F.	C/W ALUMINUM REFL. BOTH SIDES & FRONT & BACK.
B.			60W	
C.				
D.			150W	
E.			150W	
F.			150W	
G.			40 WATT	
E-1	CHLORIDE	E-2	225WATT	WALL MTD. BATTERY PACK

ELECTRIC HEATER SCHEDULE

TYPE	MANUFACTURER	CAT NO	WATTS	VOLTS	REMARKS
A					
B		BJW-01	2000	600/3Ø	C/W ELEMENTS, THERMOSTAT, TRANSFORMER
C		BJW-202	2500	600/3Ø	
D		CH-104	4000	600/3Ø	C/W ELEMENTS, THERMOSTAT & 18" BAR GRILLE FOR DEPTH A
E		BJW-103	15000	600/3Ø	C/W BUILT-IN CONTACTOR, THERMOSTAT & 24" GRILLE FOR WALL
F		BJW-10-050	5000	600V/1Ø	C/W BUILT-IN THERMOSTAT

MOTOR SCHEDULE

MTR NO	DESCRIPTION	LOCATION	H.P.	VOLT	STR & ACCESS MAG	MAG	RB	PL	CCT.	BRKR.	FEEDER	REMARKS
F-1	SUPPLY FAN	MECH ROOM	2	120/208	●			●	2-#12+#12	15A-3P	3-#10+#10	NOTE TO MECH. CONT. 4-#10+#10
F-2	"	"	2	"	●			●	2-#12+#12	15A-3P	3-#10+#10	
F-3	EXHAUST FAN	ATTIC	1/4	120/1Ø	●			●	2-#12	15A-1P	2-#12+#12	
C-1			1/2	"	●			●	E-27	15A-1P		
C-2			1/2	"	●			●	E-27	15A-1P		
C-3			1/4	"	●			●	E-27	15A-1P		
P-1	PUMP	BOILER ROOM	1	120/208	●			●	B-20	15A-1P		
P-2	"	"	1	"	●			●	B-20	15A-1P		
P-3	CIRCULATING PUMP	ENTRANCE	1/2	"	●			●	B-20	15A-1P		
P-4	"	"	1/2	"	●			●	B-20	15A-1P		
P-5	"	"	1/2	"	●			●	B-20	15A-1P		
SYMBOL LEGEND

A1-B	FLUORESCENT FIXTURE, A1 PANEL B CCT NO 3 CONTROL
	INCANDESCENT FIXTURE
	INCANDESCENT WALL MOUNTED FIXTURE
	EXIT LIGHT ARROW DENOTES DIRECTION
S	SINGLE POLE SWITCH
S	SINGLE POLE SWITCHES IN MULTIPLE GANG
S_2	TWO POLE SWITCH
S_3	THREE WAY SWITCH
S_4	FOUR WAY SWITCH
	DUPLEX RECEPTACLE
	SINGLE RECEPTACLE
	FLUSH FLOOR MOUNTED RECEPTACLE
	PEDESTAL MOUNTED DUPLEX RECEPTACLE
	SPECIAL POWER OUTLET AS NOTED ON DRAWINGS
	JUNCTION BOX
	WALL MOUNTED TELEPHONE OUTLET
	FLOOR MOUNTED TELEPHONE OUTLET
	TELEVISION OUTLET
B	CLOCK OUTLET "B" DENOTES C/W BUZZER
	DOUBLE FACED CLOCK OUTLET
	ASSEMBLY HORN
	ASSEMBLY BELL
	BUZZER
	VIBRATION
	SOUND HANDSET
	COMBINATION CLOCK & SPEAKER OUTLET
	CEILING SOUND OUTLET
	WALL MOUNTED SOUND OUTLET
	WALL MOUNTED SOUND OUTLET C/W TALKBACK SWITCH
	MICROPHONE OUTLET
	MOTOR OUTLET
	MAGNETIC STARTER
	MANUAL STARTER
	ON-OFF PUSHBUTTON C/W PILOT LIGHT
	THERMOSTAT
	ELECTRIC VALVE
	DISCONNECT SWITCH
	AUTOMATIC FIRE ALARM THERMAL DETECTOR
	SMOKE DETECTOR
	SMOKE DUCT DETECTOR
	FIRE ALARM PULL STATION
	FIRE ALARM BELL, 10" DENOTES SIZE
	WALL MTD MAGNETIC DOOR HOLDER "F" DENOTES FLR MTD
	CEILING MTD EMERGENCY LIGHTING FIXTURE
	WALL MTD. EMERGENCY FIXTURE SINGLE HEAD
	WALL MTD EMERGENCY FIXTURE DOUBLE HEAD
	EMERGENCY LIGHTING BATTERY BANK
	REMOTE BALLAST MOUNTING
	POWER AND/OR LIGHTING PANEL
	CONDUIT HOME RUN TO PANEL
W.P.	DENOTES WEATHERPROOF DEVICE

NOTE:
NOT ALL OF THE ABOVE SYMBOLS ARE REQUIRED ON THIS CONTRACT

B-14
FILE
RETURN TO CLERK
PROPERTIES BUILDING
INVENTORY
3 08 3

CITY OF WINNIPEG
BILLY MOSIENKO ARENA – 709 KEEWATIN
BID OPPORTUNITY 1179-2016

DWG **E-2** **ELECTRICAL SITE PLAN AND SCHEDULES**