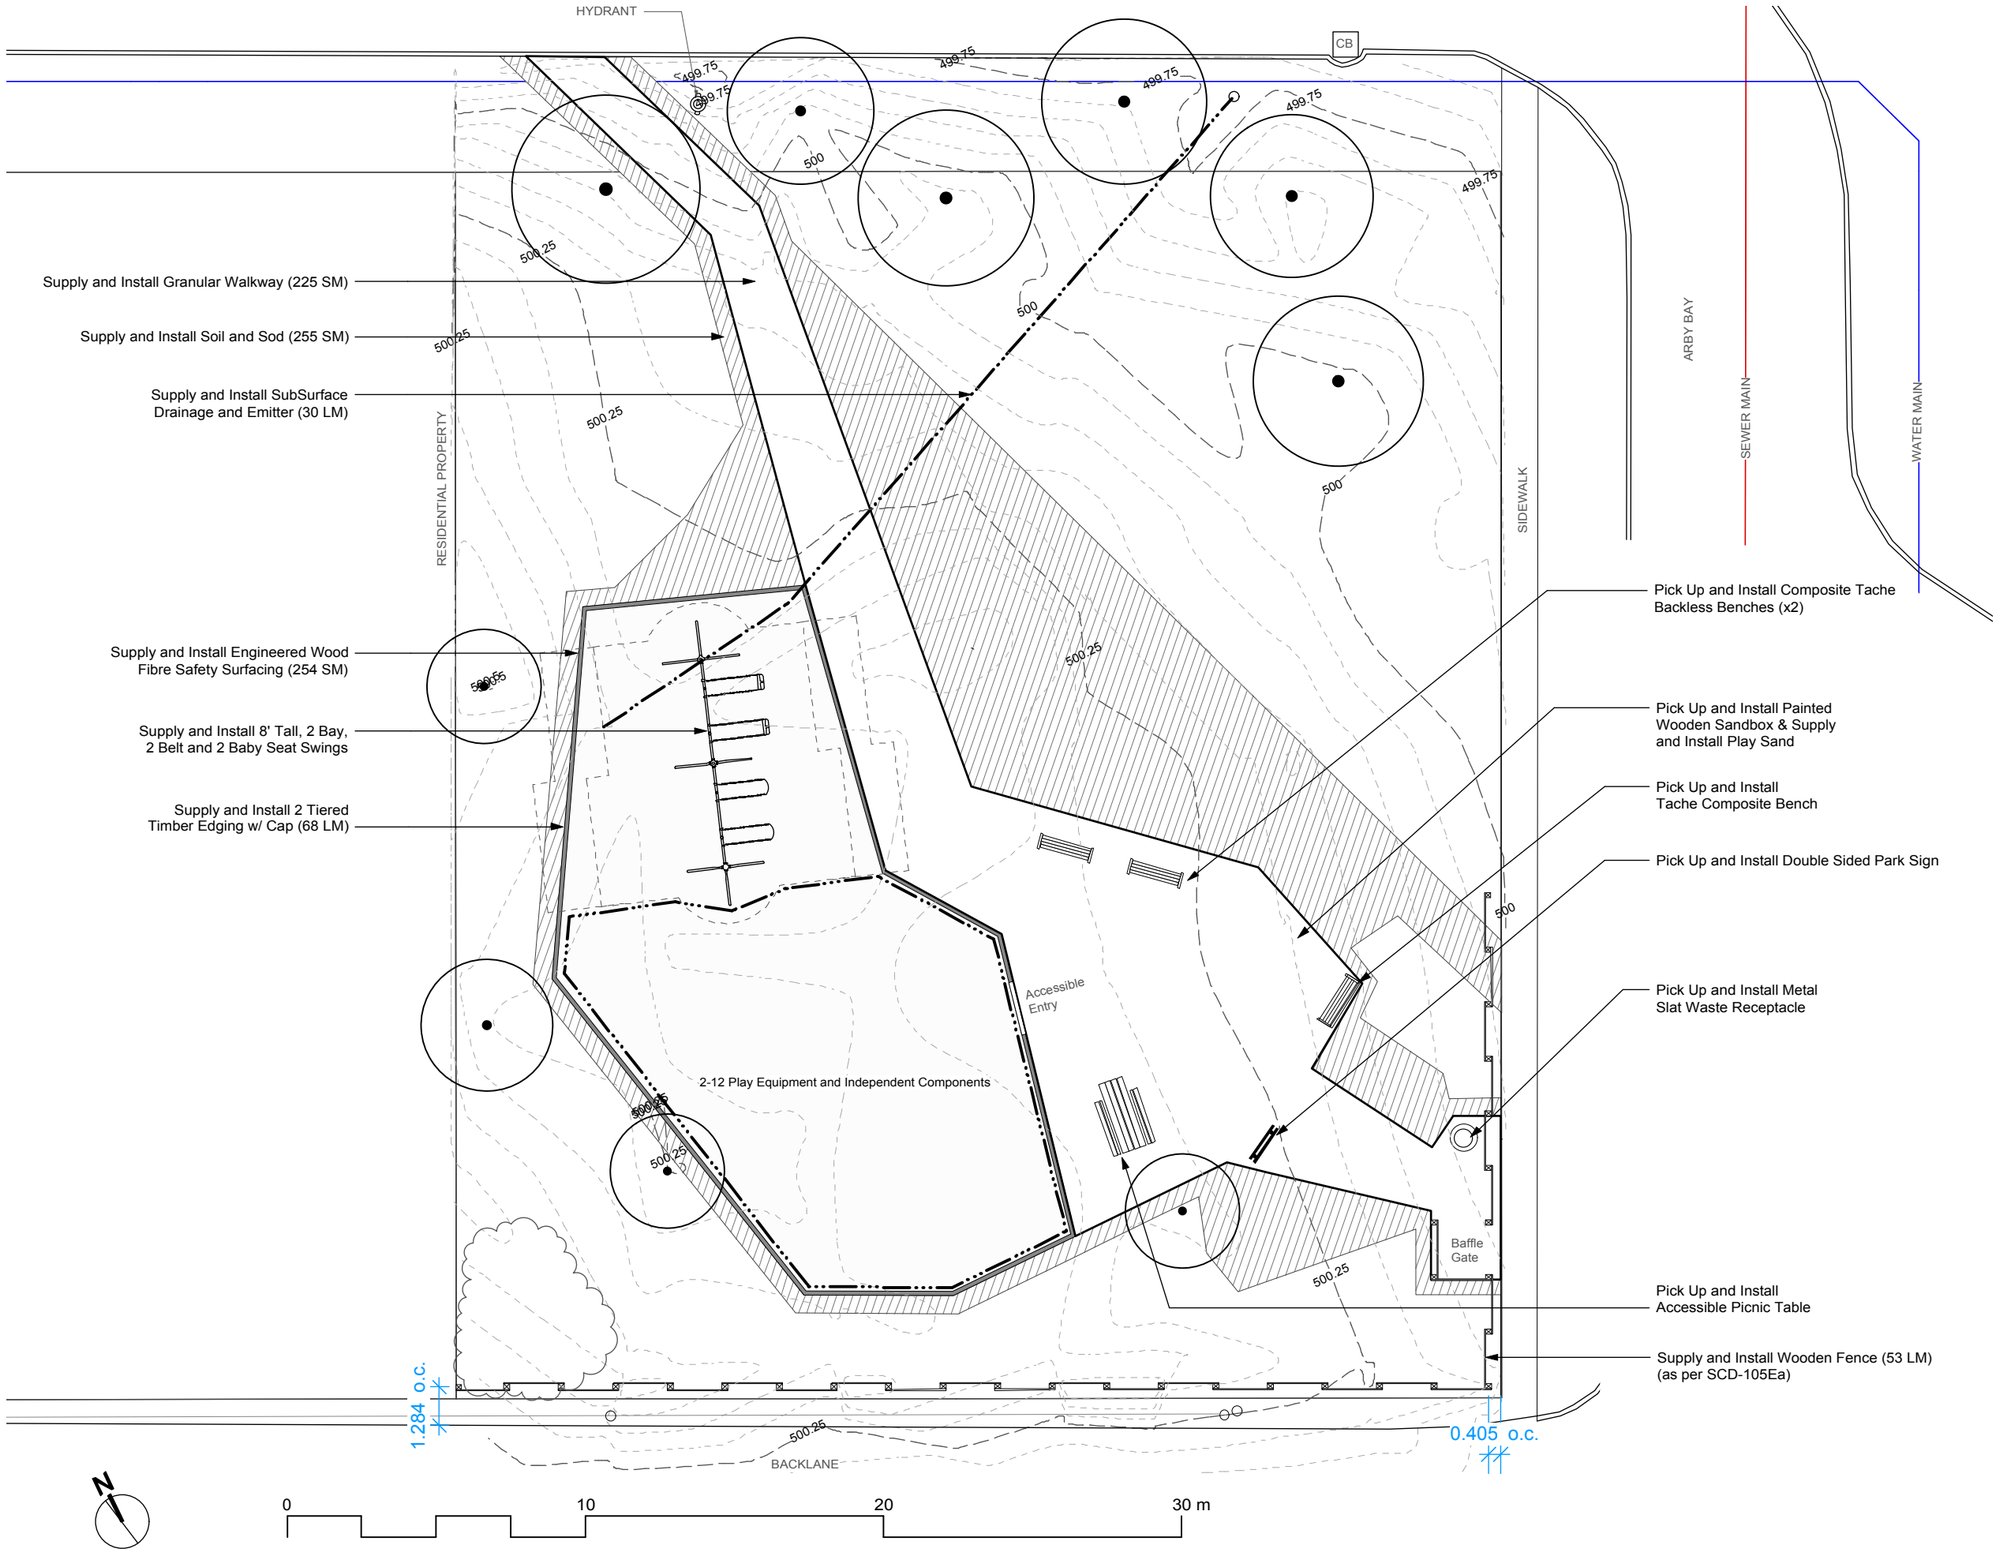

THE CITY OF WINNIPEG
Planning, Property and Development Department
Urban Design Division
Unit 15 - 30 Fort Street,
Winnipeg, MB, (R3C 4X5)

Winnipeg

CONTRACTOR TO CONFIRM ALL DIMENSIONS AND REPORT ANY DISCREPANCIES TO CONTRACT ADMINISTRATOR PRIOR TO CONSTRUCTION. LOCATION OF UNDERGROUND STRUCTURES AS SHOWN ARE BASED ON THE BEST INFORMATION AVAILABLE BUT NO GUARANTEE IS GIVEN THAT ALL EXISTING UTILITIES ARE SHOWN OR THAT THE GIVEN LOCATIONS ARE EXACT. CONFIRMATION OF EXISTENCE AND EXACT LOCATION OF ALL SERVICES MUST BE OBTAINED FROM THE INDIVIDUAL UTILITIES BEFORE PROCEEDING WITH CONSTRUCTION.

NOTES:

DESIGNED BY IL	CHECKED BY
DRAWN BY IL	APPROVED BY
HORIZ. SCALE / VERT. SCALE 1:200	
DATE MARCH 2016	
MANAGER, PARK AND OPEN SPACES	DATE
MANAGER, URBAN DESIGN DIVISION	DATE

DRAWING TITLE

Arby Bay Playground Redevelopment

Proposed Plan

SITE ADDRESS 268 Arby Bay	DRAWING NO. A.36-C BID OPPORTUNITY NO. 185-2016