Last saved by: CLOUSTONC (2016-03-21) Last Plotted: never
Filename: P:\60431277\900-WORK\920-929 (GIS-GRAPHICS)\692-2015_DRAWING_TENDER232-2016_R0.MXD

Project Management Initials: Designer: Checked: Approved:

ANSI B 279.4mm x 431.8mm

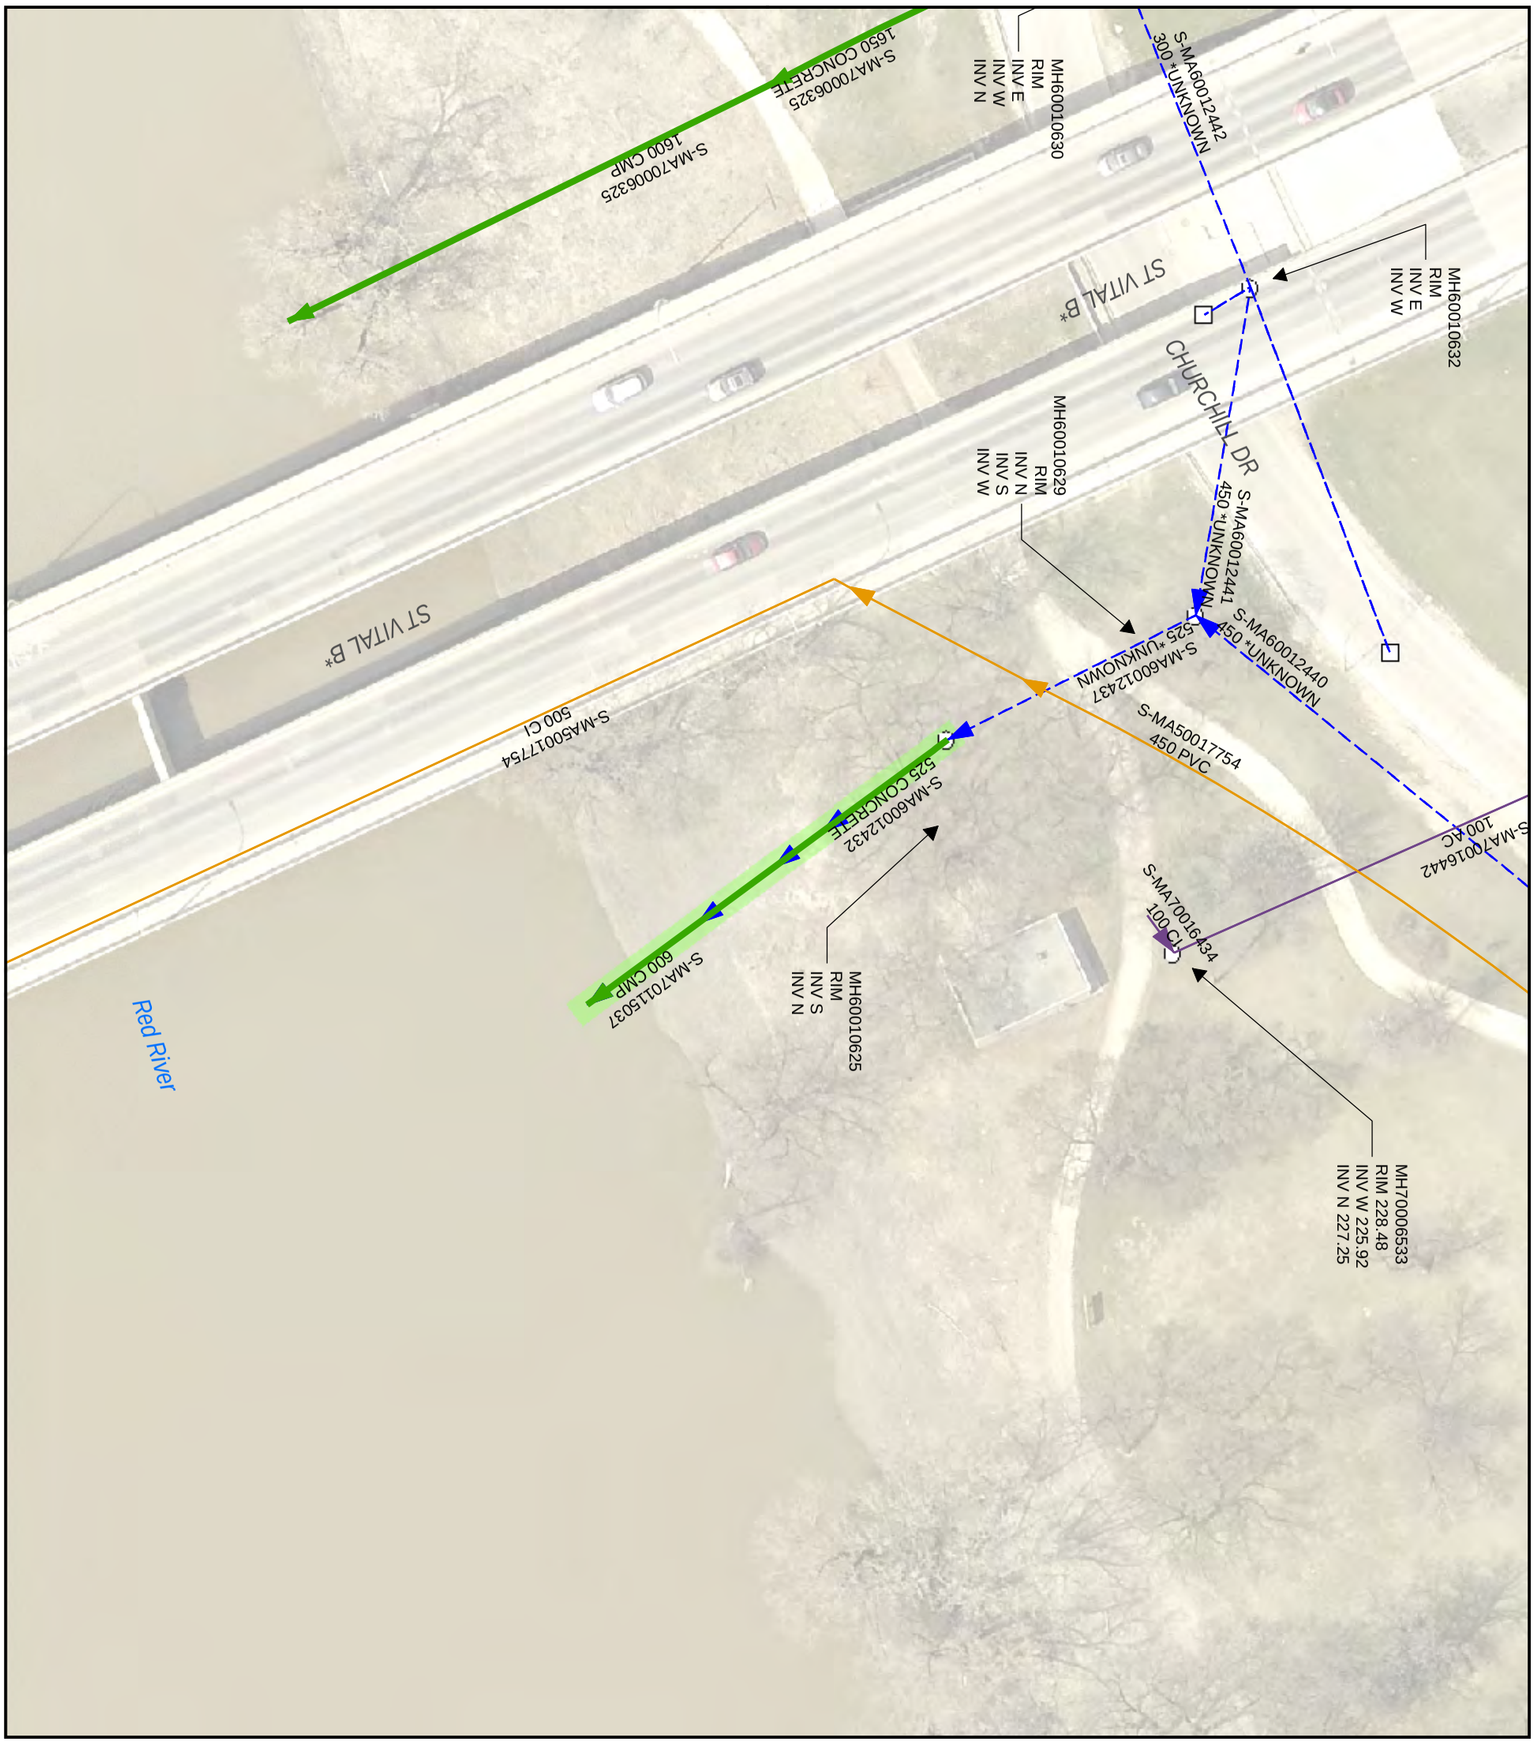

Sonar Required

LEGEND

- CS
- LDS
- SRS
- WWS
- CB Lead
- SEWER MANHOLE
- CATCH BASIN

SITE CONSIDERATIONS:

N

1:500

NAD 1983 UTM Zone 14N

7.5 0 7.5 15 22.5 30 m

Issue Status: Tender

Outfall Asset Number: S-MA60012432 - 36.5m
Upstream Sewer Asset Number: None - 0m
Upstream Manhole Coordinates: 634634.4619E, 5524366.0677N
Location: CHURCHILL DR & OSBORNE ST

The City of Winnipeg
BID Opportunity No. 232-2016

AECOM

Drawing: 170