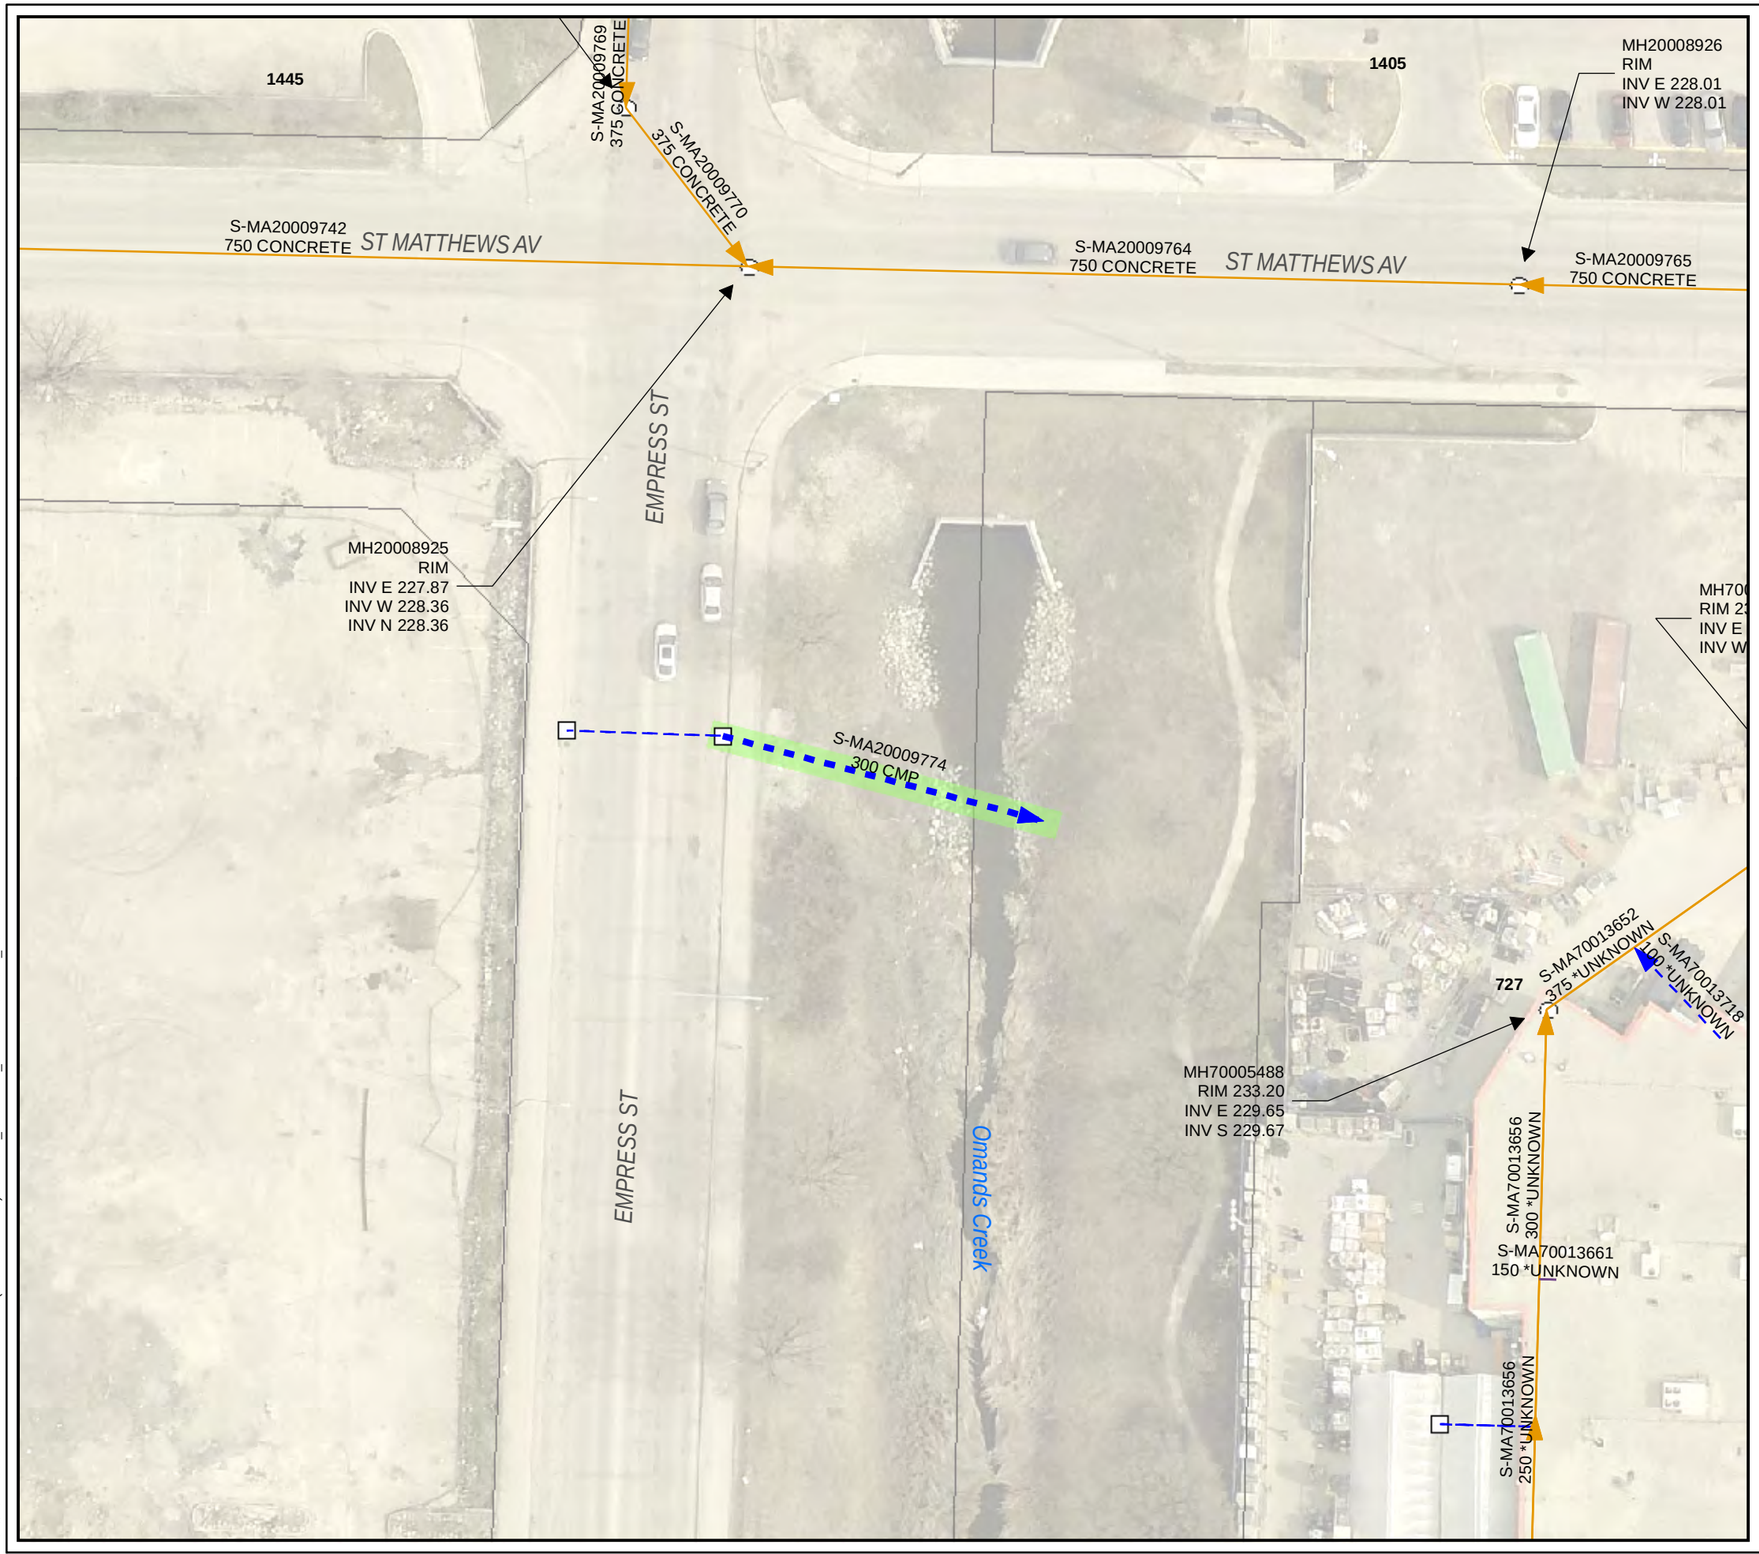

Fall Inspections

LEGEND

- CS
- LDS
- WWS
- CB Lead
- SEWER MANHOLE
- CATCH BASIN

SITE CONSIDERATIONS:
POTENTIAL ACCESS TO ASSET RISK - NO MH

7.5 0 7.5 15 22.5 30 m

1:500

N

NAD 1983 UTM Zone 14N

Issue Status: Tender

AECOM

Drawing: 275

Outfall Asset Number: S-MA20009774 - 27.82m
Upstream Sewer Asset Number: None - 0m
Upstream Manhole Coordinates: 629577.0170E, 5528018.7327N
Location: ST MATTHEWS AVE & EMPRESS ST

The City of Winnipeg
BID Opportunity No. 232-2016

ANSI B 279.4mm x 431.8mm

Project Management Initials: Designer: Checked: Approved:

Last saved by: CLOUSTONC (2016-03-21) Last Plotted: never
Filename: P:\60431277\900-WORK\920-929 (GIS-GRAPHICS)\692-2015_DRAWING_TENDER232-2016_R0.MXD