B SIZE - 279mm x 432mm

LAST SAVE: 2016/05/09 - 8:28am
PATH: M:\63254\4ENG\48I&C\DD - General DWG\1-0127A-A0020-001-00.dwg

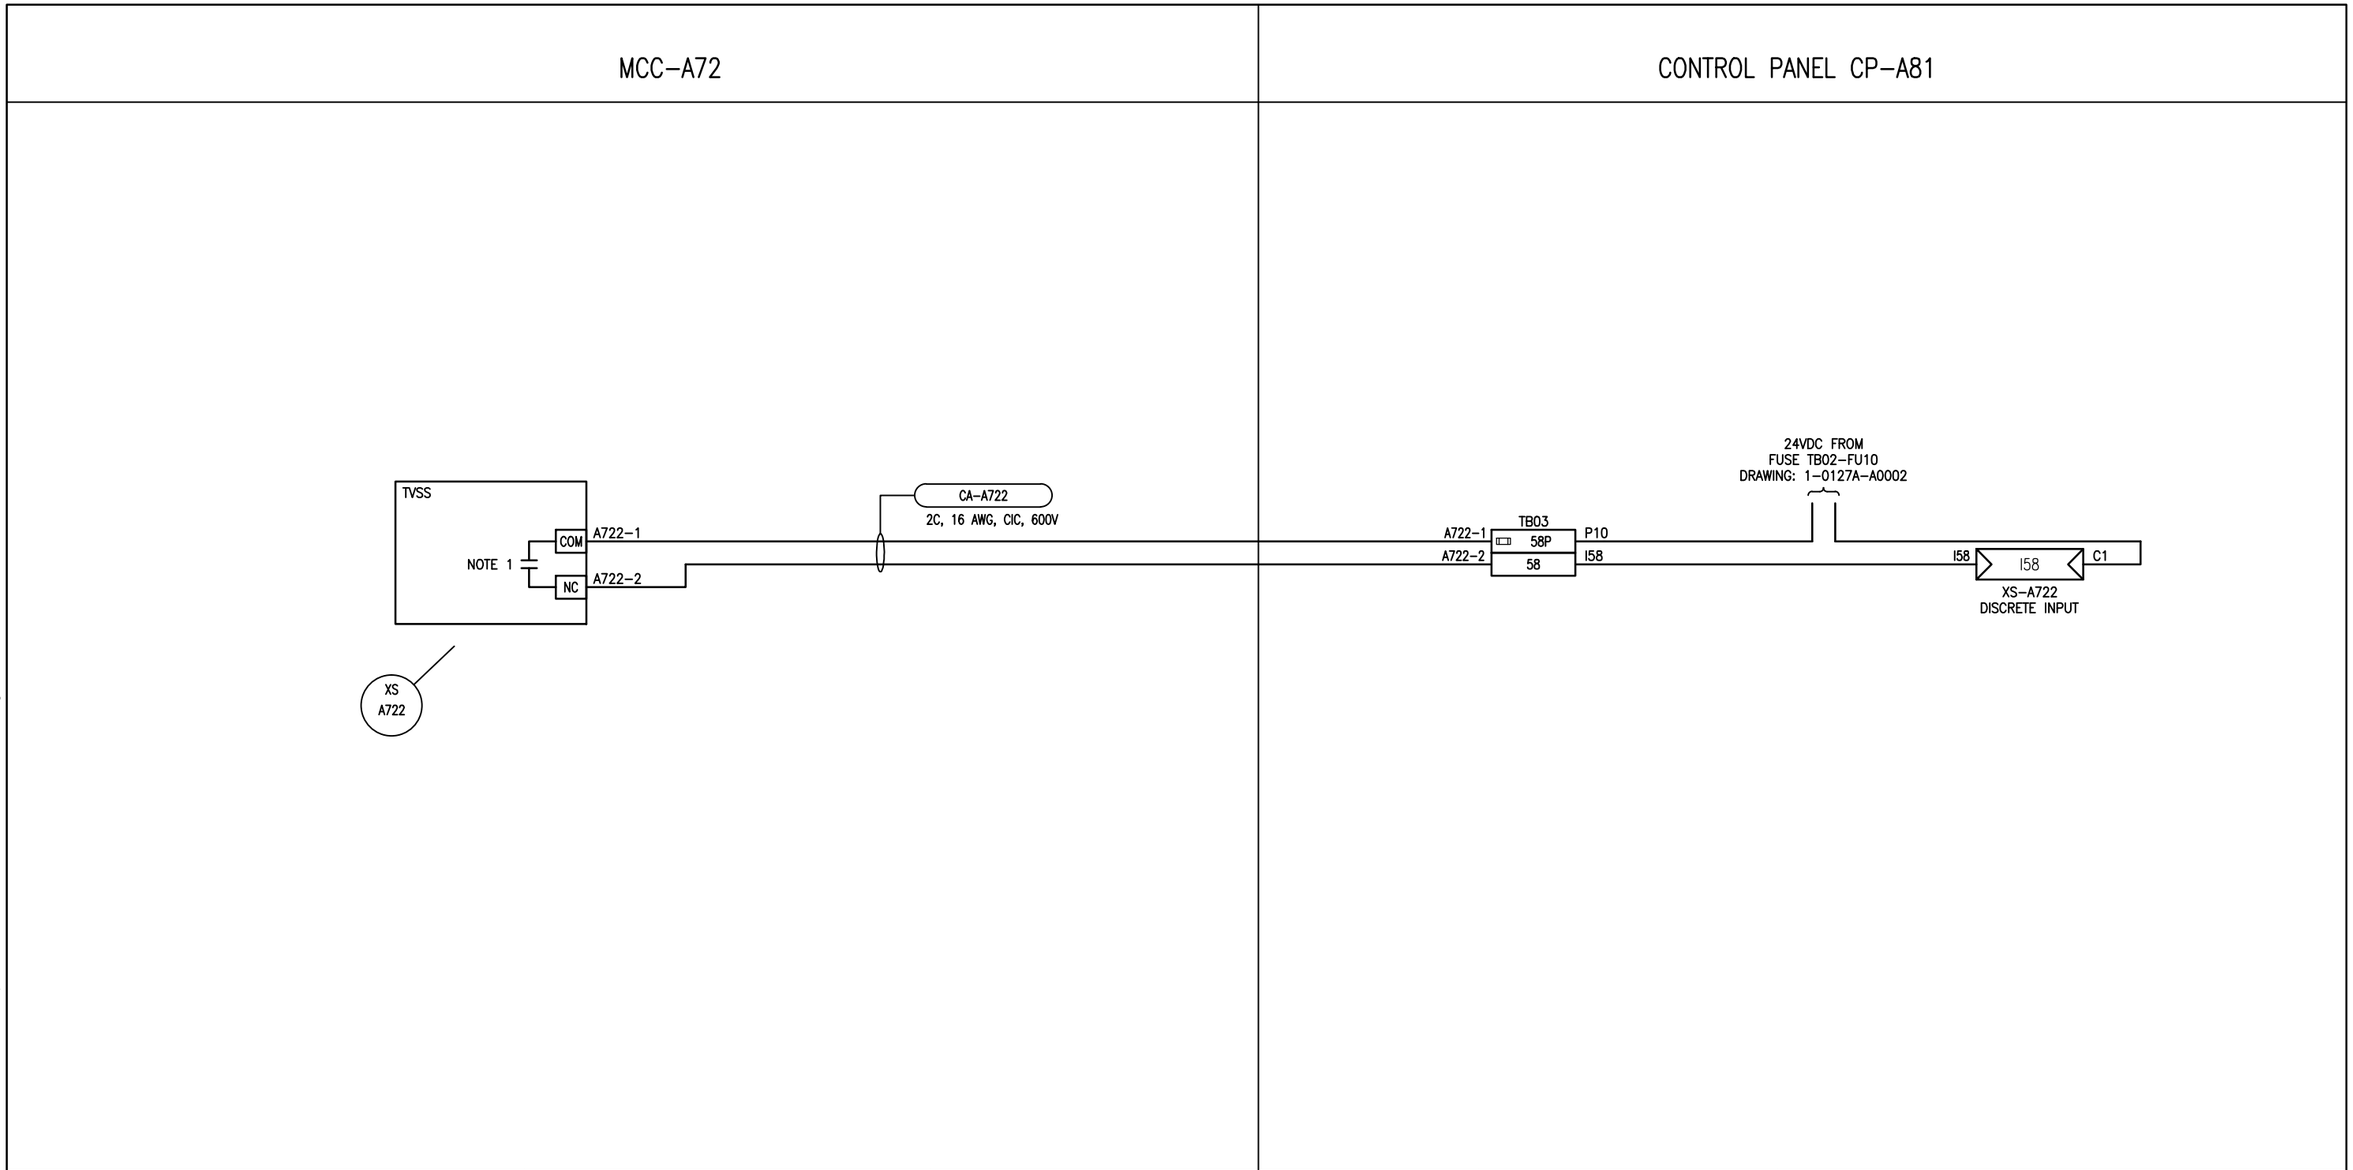

NOTES:

1. TVSS CONTACT TO BE CLOSED DURING NORMAL OPERATION AND OPEN UPON TVSS ALARM.

APEGM
Certificate of Authorization
SNC-Lavalin Inc.
No. 4489

SNC·LAVALIN

SNC-LAVALIN INC.
148 Nature Park Way
Winnipeg, MB, Canada R3P 0X7
204-786-8080

NO.	REVISIONS	DATE	DESIGN	CHECK
00	ISSUED FOR TENDER, BID OP. 331-2016	2016/05/05	BJC	FA

DESIGNED BY: B. CLEVEN	CHECKED BY: F. ATAEI
DRAWN BY: Y. KONIG	APPROVED BY: I. PARKINSON
SCALE: NTS	DATE: 2016/02/08
ISSUED FOR CONSTRUCTION BY: K. ZUREK	DATE: 2016/05/06
CONSULTANT NO.:	

ENGINEER'S SEAL

ORIGINAL DRAWING
SEALED BY:
B. CLEVEN
SNC-LAVALIN
MEMBER #31479
2016/05/05
REV. 00

Winnipeg

THE CITY OF WINNIPEG
WATER AND WASTE DEPARTMENT

COCKBURN FLOOD AND WASTEWATER PUMPING STION
2016 UPGRADES
LOOP DIAGRAM
MCC-A72 TVSS
XS-A722

CITY DRAWING NUMBER	SHEET	REV.	SIZE
1-0127A-A0020	001	00	B