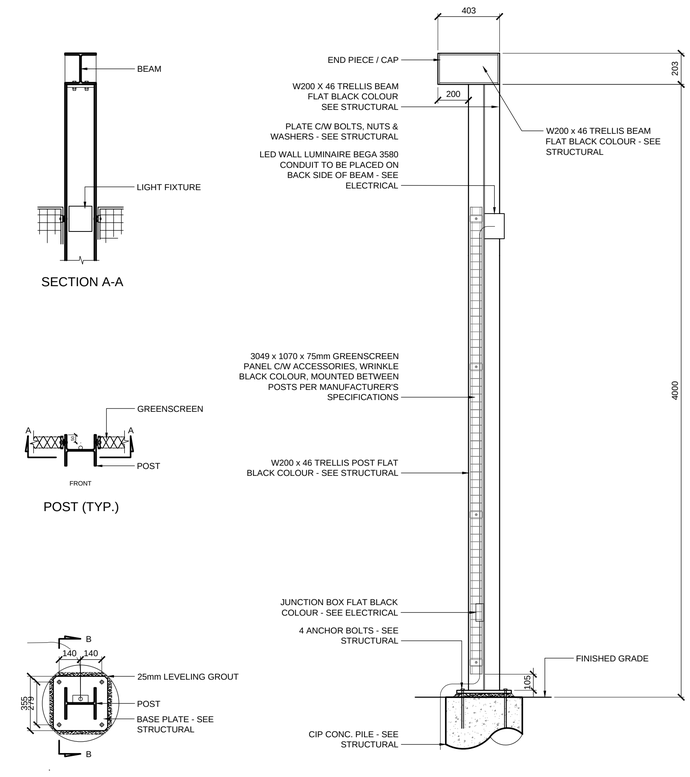

1 L5.1 TRELLIS POST & GREENSCREEN
SCALE 1:20

2 L5.1 TRELLIS POST W/HORIZ. BEAM & GREENSCREEN
SCALE 1:20

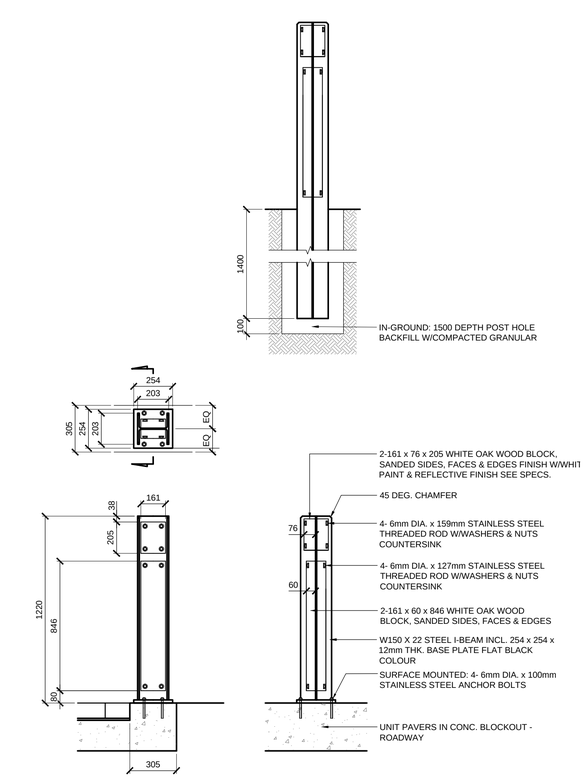

3 L5.1 I-BEAM BOLLARD
SCALE 1:20

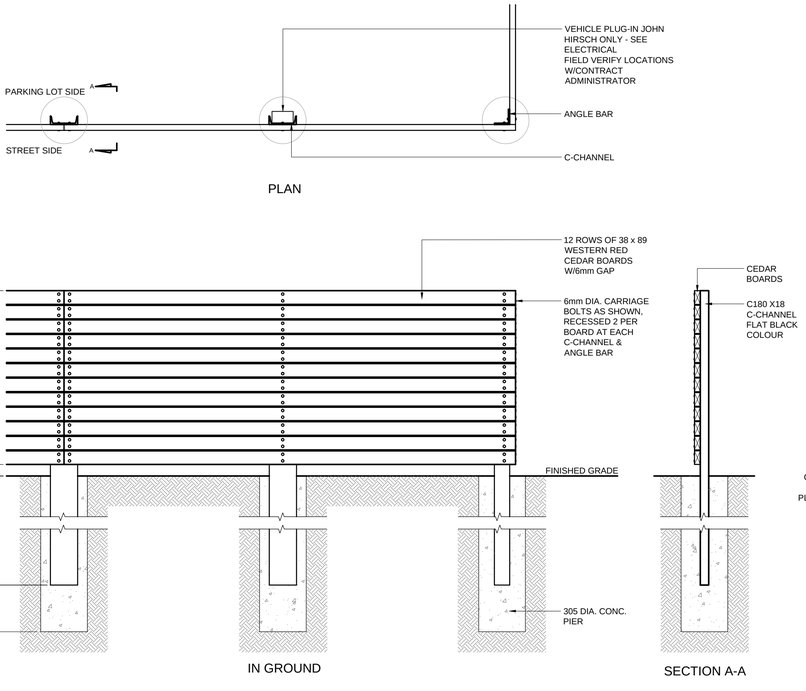

4 L5.1 PARKING SCREEN FENCE
SCALE 1:20

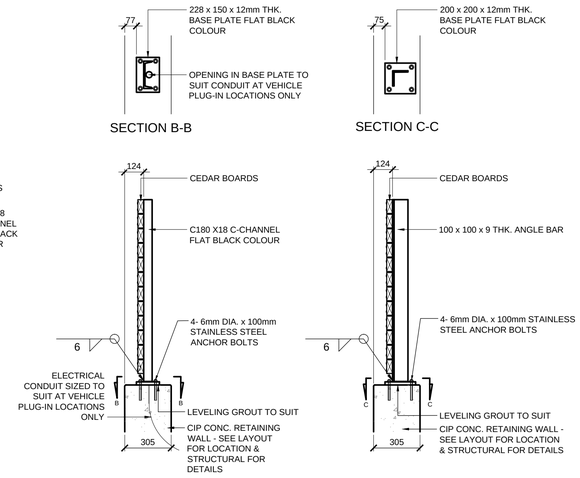

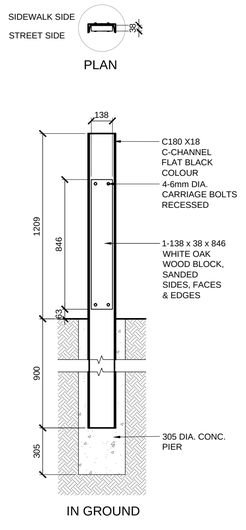

5 L5.1 C-CHANNEL BOLLARD
SCALE 1:20

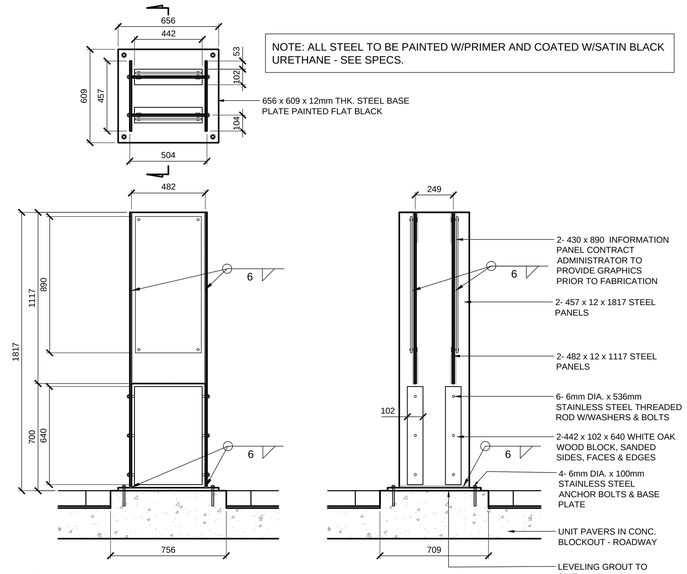

6 L5.1 INFORMATION PANEL
SCALE 1:20

NOTE:
These design documents are prepared solely for the use by the party with whom the design professional has entered into a contract and there are no representations of any kind made by the design professional to any party with whom the design professional has not entered into a contract.

LOCATIONS APPROVED UNDERGROUND STRUCTURES

SIGNED BY:

SUPV UG STRUCTURES — DATE

LOCATION OF UNDERGROUND STRUCTURES AS SHOWN ARE BASED ON THE BEST INFORMATION AVAILABLE BUT NO GUARANTEE IS GIVEN THAT ALL EXISTING UTILITIES ARE SHOWN OR THAT THE GIVEN LOCATIONS ARE EXACT CONFIRMATION OF EXISTANCE AND EXACT LOCATION OF ALL SERVICES MUST BE OBTAINED FROM THE INDIVIDUAL UTILITIES BEFORE PROCEEDING

G.B.M.
ELEV.

NO.	REVISIONS	DATE	BY
3	ISSUED FOR TENDER	05/25/16	JH
2	ISSUED FOR UG STRUCTURES REVIEW	04/08/16	JH
1	ISSUED FOR CITY OF WINNIPEG REVIEW	03/18/16	JH

HTFC PLANNING + DESIGN
500-115 Bannatyne Avenue East Winnipeg, MB R3B 0R3
PHONE 204 944 9907 WEB htfc.mb.ca

DESIGNED BY	JH	CHECKED BY	GM
DRAWN BY	JH	APPROVED BY	GM
HOR. SCALE	AS NOTED	RELEASED FOR CONSTRUCTION	
VERTICAL	AS NOTED		
DATE	05/25/16	DATE	

ENGINEER'S SEAL
the manitoba association of architects
Glen Manning
Member No. 81
May 24, 2016

CONSULTANT ACAD DWG. NO.
L5.1

Winnipeg

THE CITY OF WINNIPEG
PUBLIC WORKS DEPARTMENT
ENGINEERING SERVICES DIVISION

CITY OF WINNIPEG

METAL FABRICATION 1
DETAILS

CITY DRAWING NUMBER

SHEET 25 OF 39

BID NO.
345-2016

May 20, 2016 – 4:17pm
\\spf\HTFC_FILE_SERVER\2015\15-043 East Exchange Phase 3\ACAD\Details\15-043ll Details_Temp.dwg –tab:L5.1 Metal Fabrication