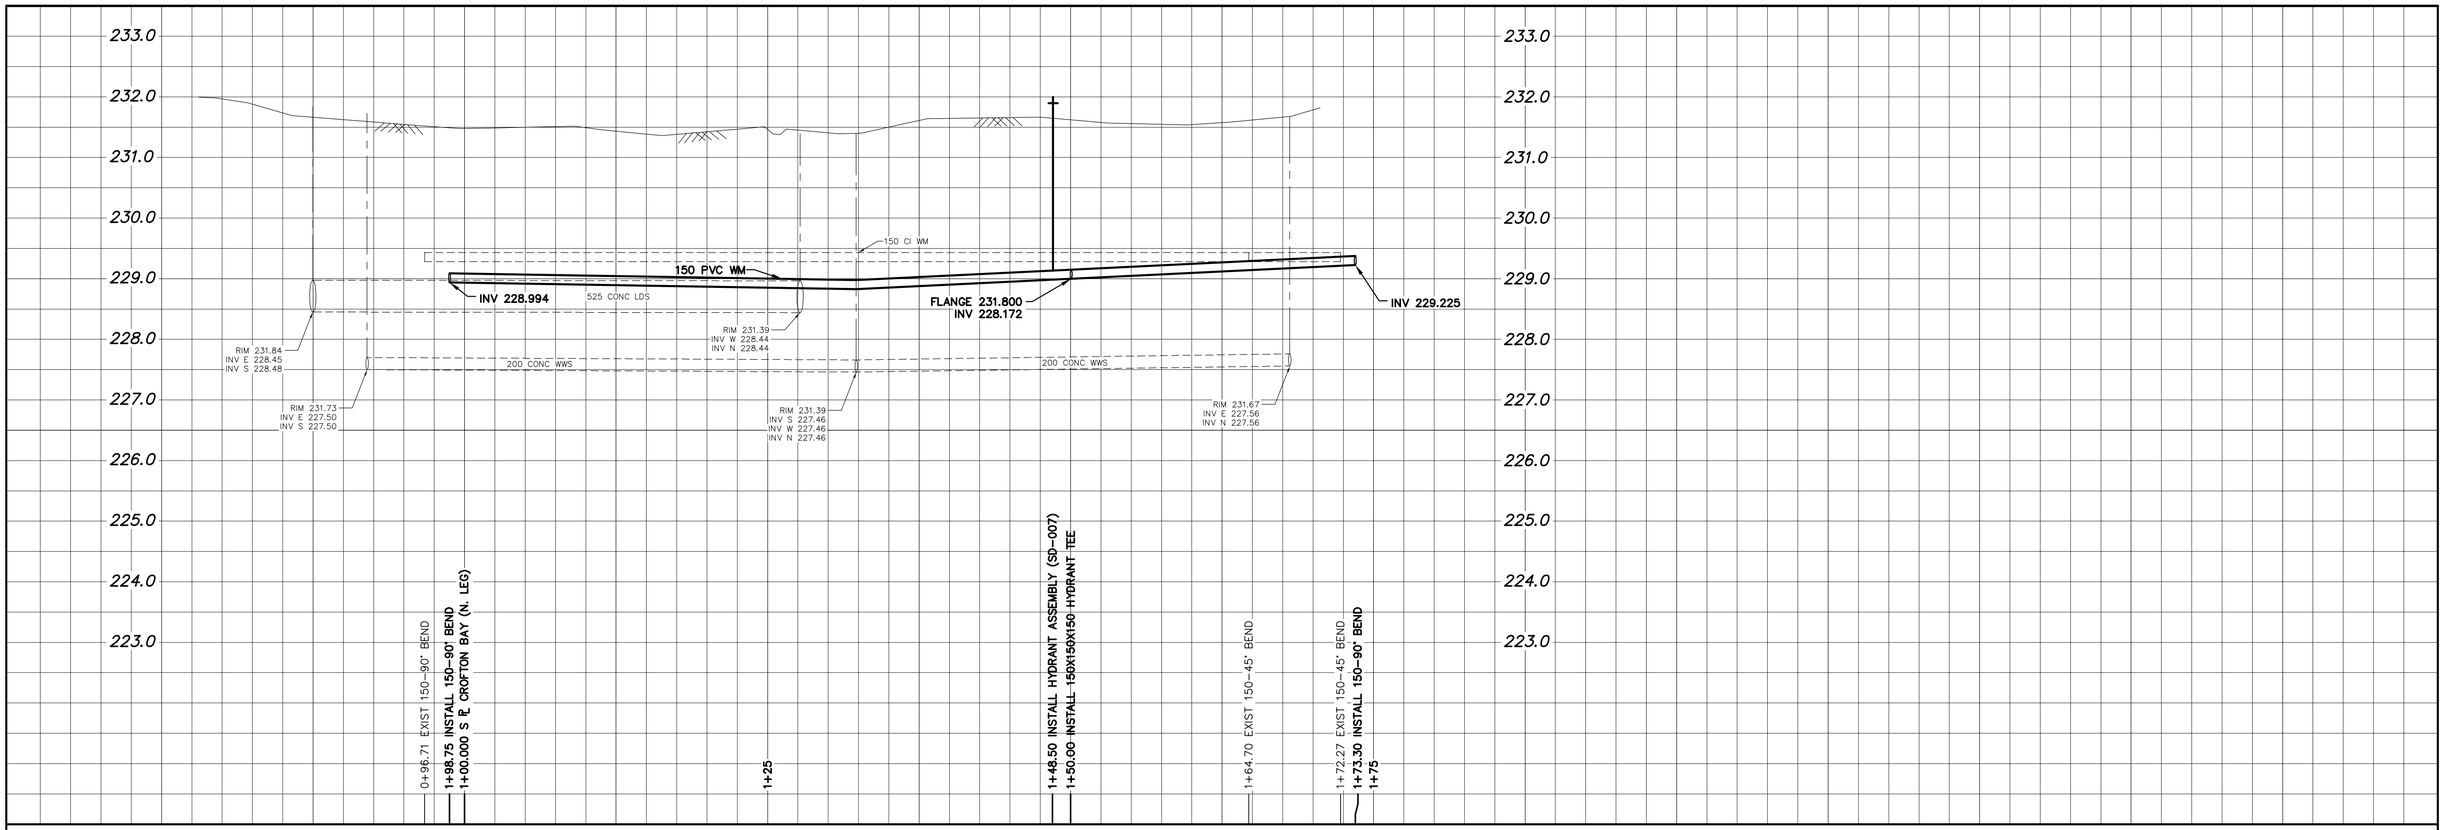

NOTE: CHAINAGES SHOWN ARE ALONG S. ℄ OF CROFTON BAY (W-LEG)

CROFTON BAY (W-LEG)

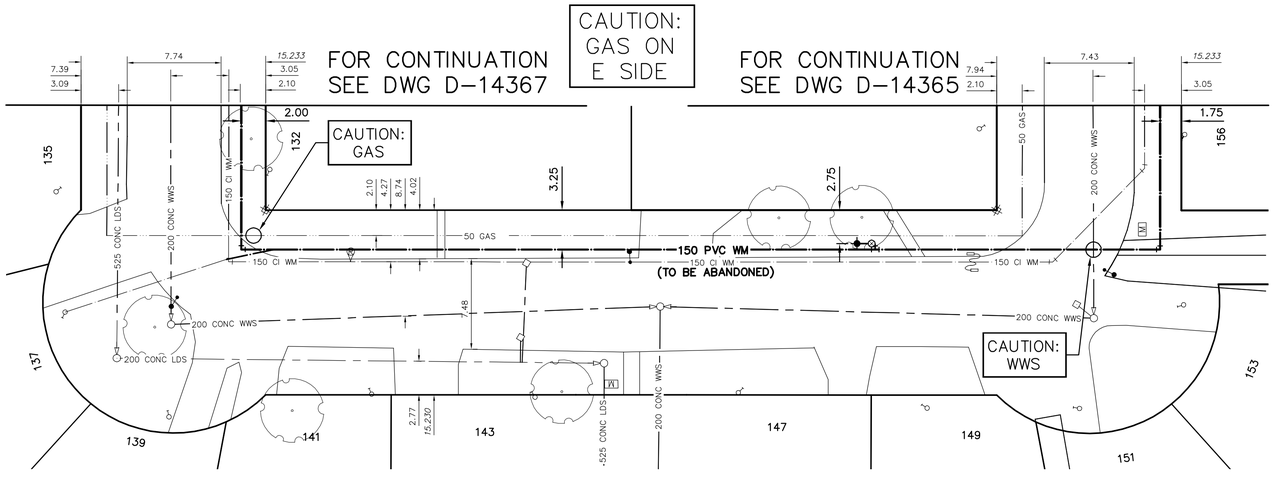

WATER SERVICE INFORMATION

ADDRESS	SIZE (mm) MATERIAL (STREET)	SIZE (mm) MATERIAL (PROP.)	SHORT & LONG MEASUREMENT	CORP. LOCATION	REMARKS
116 CROFTON BAY	20	20	3.19 EWL HSE	–	RECONNECT SERVICE
RESIDENTIAL	CU	CU	142.48 EEL CROFTON BAY		–
118 CROFTON BAY	20	20	9.47 EWL HSE	–	RECONNECT SERVICE
RESIDENTIAL	CU	CU	131.59 EEL CROFTON BAY		–
119 CROFTON BAY	20	20	0.88 EWL HSE	–	RECONNECT SERVICE
RESIDENTIAL	CU	CU	141.33 EEL CROFTON BAY		–
120 CROFTON BAY	20	20	1.26 EWL HSE	–	RECONNECT SERVICE
RESIDENTIAL	CU	CU	105.17 EEL CROFTON BAY		–
121 CROFTON BAY	25	20	2.28 EWL HSE	–	RECONNECT SERVICE
RESIDENTIAL	CU	CU	124.58 EEL CROFTON BAY		–
122 CROFTON BAY	20	20	0.07 EWL HSE	–	RECONNECT SERVICE
RESIDENTIAL	CU	CU	88.14 EEL CROFTON BAY		–
123 CROFTON BAY	20	20	0.42 EWL HSE	–	RECONNECT SERVICE
RESIDENTIAL	CU	CU	105.02 EEL CROFTON BAY		–
124 CROFTON BAY	20	20	1.98 EWL HSE	–	RECONNECT SERVICE
RESIDENTIAL	CU	CU	73.33 EEL CROFTON BAY		–
125 CROFTON BAY	20	20	1.75 EWL HSE	–	RECONNECT SERVICE
RESIDENTIAL	CU	CU	87.73 EEL CROFTON BAY		–
126 CROFTON BAY	25	20	3.23 EWL HSE	–	RECONNECT SERVICE
RESIDENTIAL	CU	CU	57.46 EEL CROFTON BAY		–
127 CROFTON BAY	25	20	1.52 EWL HSE	–	RECONNECT SERVICE
RESIDENTIAL	CU	CU	69.12 EEL CROFTON BAY		–
128 CROFTON BAY	20	20	3.47 EWL HSE	–	RECONNECT SERVICE
RESIDENTIAL	CU	CU	38.76 EEL CROFTON BAY		–
129 CROFTON BAY	20	20	2.79 EWL HSE	–	RECONNECT SERVICE
RESIDENTIAL	CU	CU	52.60 EEL CROFTON BAY		–
130 CROFTON BAY	20	20	0.25 EWL HSE	–	RECONNECT SERVICE
RESIDENTIAL	CU	CU	21.75 EEL CROFTON BAY		–
131 CROFTON BAY	25	20	3.62 EWL HSE	–	RECONNECT SERVICE
RESIDENTIAL	CU	CU	35.18 EEL CROFTON BAY		–
132 CROFTON BAY	25	20	1.33 EWL HSE	–	RECONNECT SERVICE
RESIDENTIAL	CU	CU	3.33 EEL CROFTON BAY		–
133 CROFTON BAY	20	20	3.61 EWL HSE	–	RECONNECT SERVICE
RESIDENTIAL	CU	CU	15.93 EWL CROFTON BAY		–
135 CROFTON BAY	20	20	3.55 EWL HSE	–	RECONNECT SERVICE
RESIDENTIAL	CU	CU	1.51 EWL CROFTON BAY		–
137 CROFTON BAY	20	20	1.14 EWL HSE	–	RECONNECT SERVICE
RESIDENTIAL	CU	CU	16.36 EEL CROFTON BAY		–
139 CROFTON BAY	25	20	4.04 EWL HSE	–	RECONNECT SERVICE
RESIDENTIAL	CU	CU	16.36 EEL CROFTON BAY		–
141 CROFTON BAY	20	20	3.36 NSL HSE	–	RECONNECT SERVICE
RESIDENTIAL	CU	CU	8.77 SSL CLIFTON BAY		–
143 CROFTON BAY	20	20	1.44 NSL HSE	–	RECONNECT SERVICE
RESIDENTIAL	CU	CU	22.23 SSL CLIFTON BAY		–
147 CROFTON BAY	20	20	1.12 NSL HSE	–	RECONNECT SERVICE
RESIDENTIAL	CU	CU	38.00 SSL CLIFTON BAY		–
149 CROFTON BAY	20	20	2.52 SNL HSE	–	RECONNECT SERVICE
RESIDENTIAL	CU	CU	54.55 SSL CLIFTON BAY		–

*SERVICES TO BE RENEWED TO ℄. ALL OTHERS TO BE RECONNECTED

FOR INDEX SEE D-14362

NOTE: ALL VALVES TO BE INSTALLED CLOCKWISE TO CLOSE

METRIC
WHOLE NUMBERS INDICATE MILLIMETRES
DECIMALIZED NUMBERS INDICATE METRES

0.0 5.0 10.0 15.0 20.0 25.0

WARNING

IF POWER EQUIPMENT OR EXPLOSIVES ARE TO BE USED FOR EXCAVATION ON THIS PROJECT THE CONTRACTOR MUST:

1) NOTIFY THE GAS COMPANY OF THE PROPOSED LOCATION OF EXCAVATION.

2) TAKE PRECAUTION TO AVOID DAMAGE TO GAS COMPANY INSTALLATIONS.

SEE PROVINCIAL REGULATION 210/72 FOR DETAILS

LOCATION APPROVED
UNDERGROUND STRUCTURES

SUPV. U/G STRUCTURES COMMITTEE DATE

NOTE:

LOCATION OF UNDERGROUND STRUCTURES AS SHOWN ARE BASED ON THE BEST INFORMATION AVAILABLE BUT NO GUARANTEE IS GIVEN THAT ALL EXISTING UTILITIES ARE SHOWN OR THAT THE GIVEN LOCATIONS ARE EXACT. CONFIRMATION OF EXISTENCE AND EXACT LOCATION OF ALL SERVICES MUST BE OBTAINED FROM THE INDIVIDUAL UTILITIES BEFORE PROCEEDING WITH CONSTRUCTION.

B.M.
ELEV.

NO.	REVISIONS	DATE	BY

DESIGNED BY	NC	CHECKED BY	SC
DRAWN BY	RS/RJ	APPROVED BY	KZ
SCALE: HORIZONTAL	1:250	RELEASED FOR CONSTRUCTION	KAS ZUREK
VERTICAL	1:50		
DATE	2016 04 29	DATE	2016 04 29

PLOT DATE: 2016 04 29

ENGINEER'S SEAL

ORIGINAL SIGNED BY N.M. CONTI 16/04/29

CONSULTANT DRAWING NUMBER

–

BID OPPORTUNITY: 372-2016
CONTRACT NUMBER: 2

Winnipeg

THE CITY OF WINNIPEG

WATER AND WASTE DEPARTMENT
ENGINEERING DIVISION

2016 WATER MAIN RENEWALS
CONTRACT 2

CROFTON BAY (W-LEG)

S-LEG OF CROFTON BAY TO
N-LEG OF CROFTON BAY

SHEET 5 OF 16

CITY DRAWING NUMBER

D-14366

FILE PATH: R:\DRAWINGS\WATER\RENEWAL\2016 RENEWALS\Contract 2\Construction Dwg\
FILE NAME: CROFTON BAY.dwg