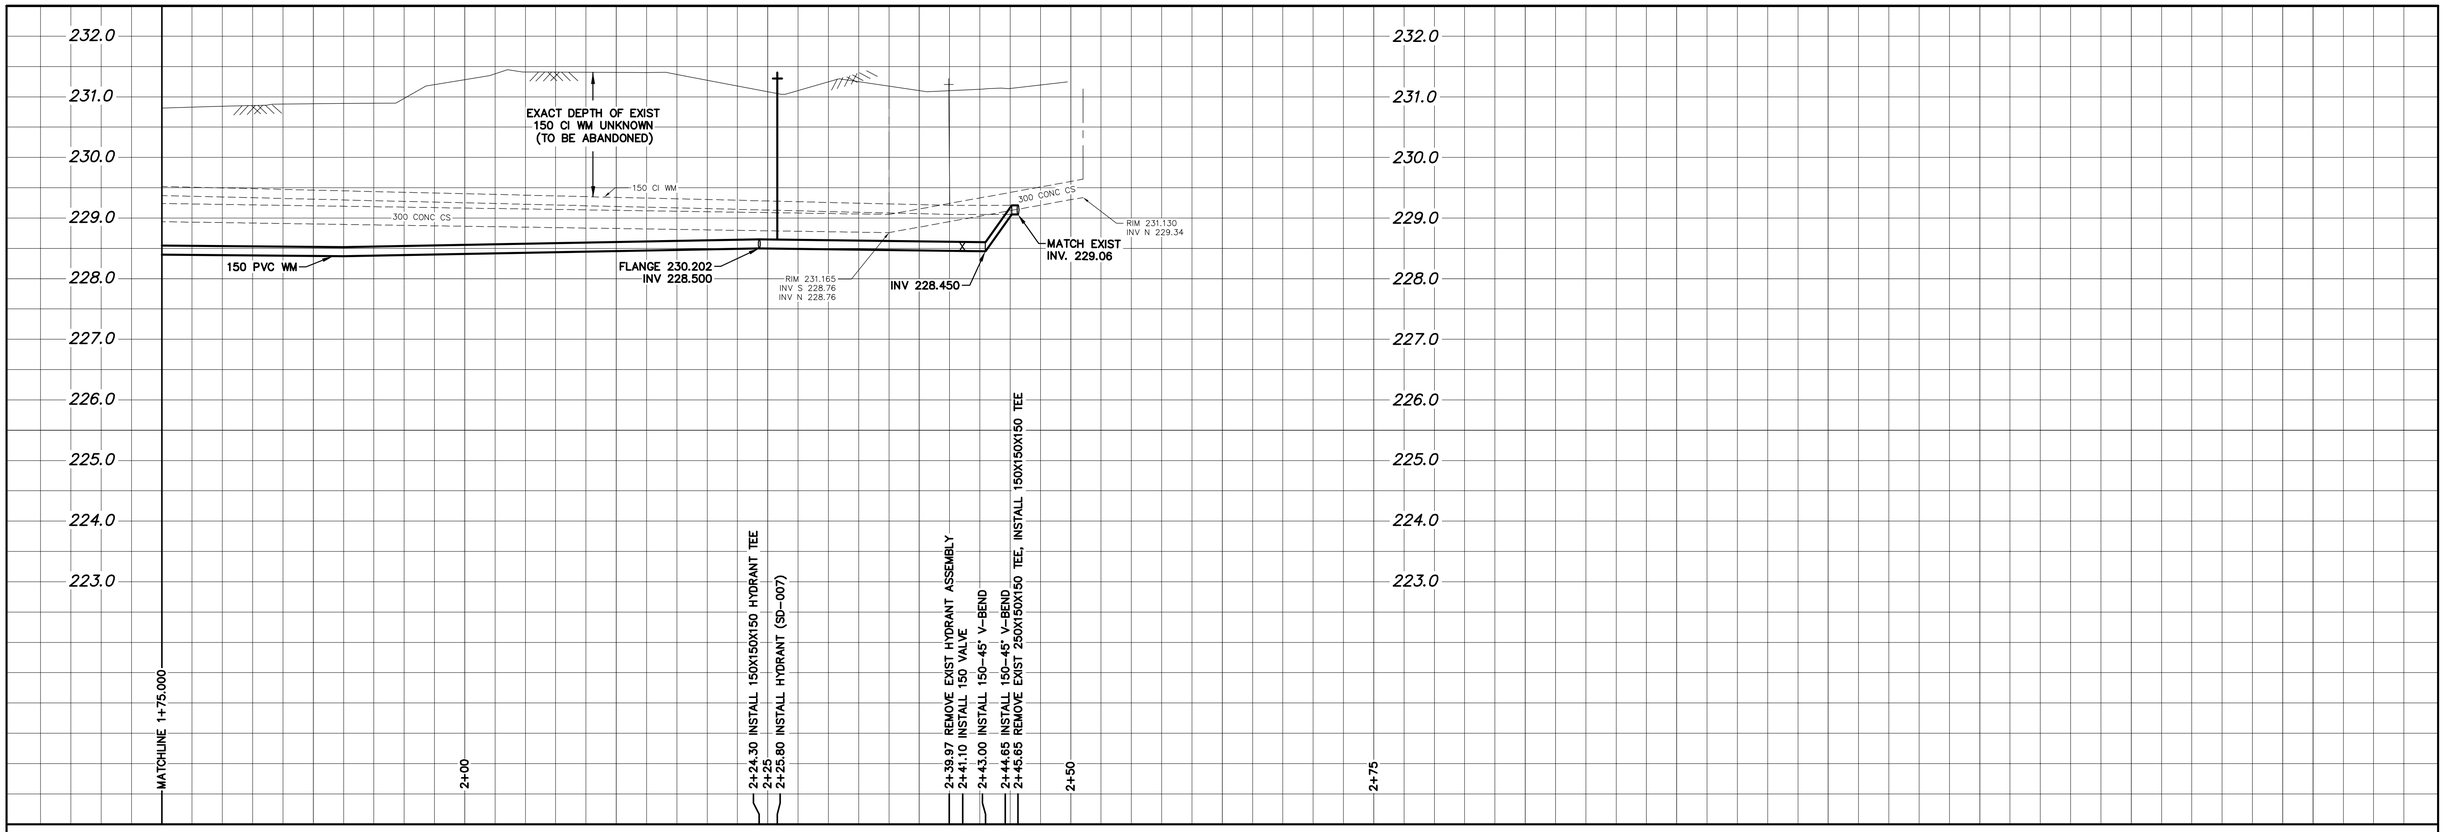

NOTE: CHAINAGES SHOWN ARE ALONG W. ℄ OF TRAVERSE AVE.

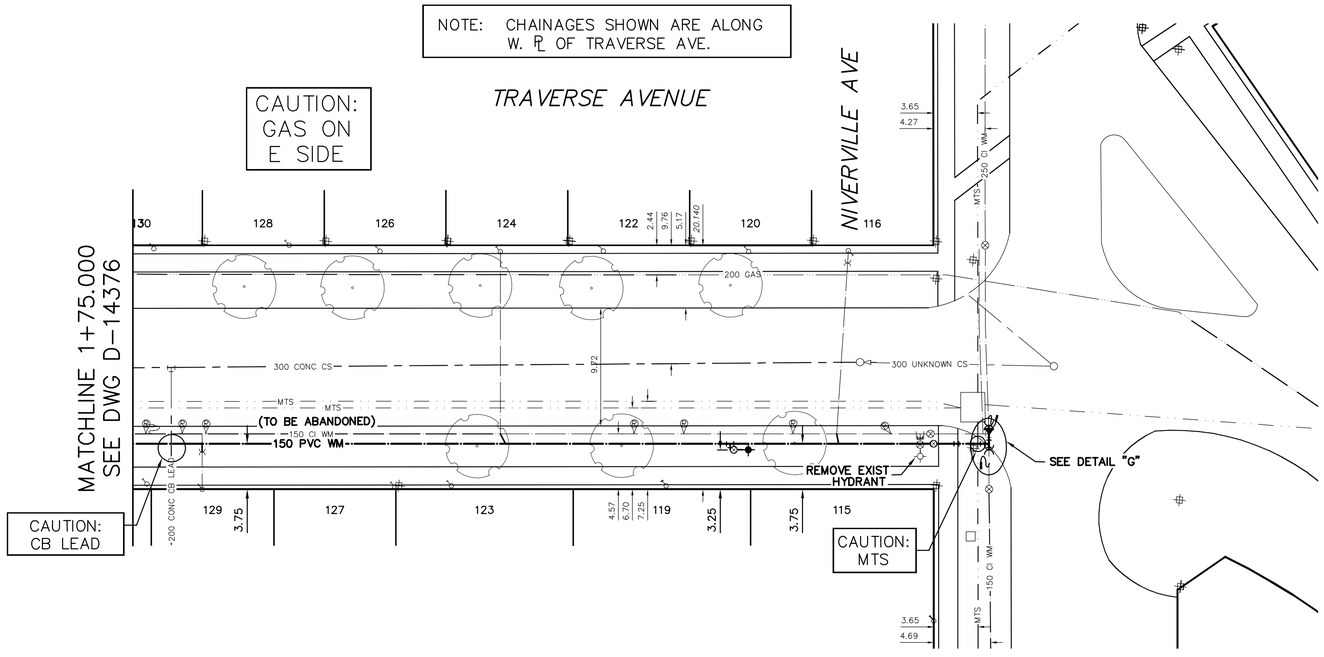

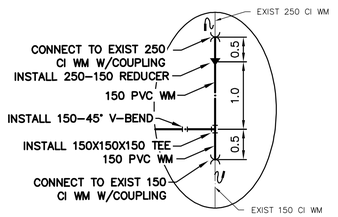

DETAIL "G"
SCALE: NTS

FOR INDEX SEE D-14362

NOTE: ALL VALVES TO BE INSTALLED CLOCKWISE TO CLOSE

WATER SERVICE INFORMATION

ADDRESS	SIZE (mm) MATERIAL (STREET)	SIZE (mm) MATERIAL (PROP.)	SHORT & LONG MEASUREMENT	CORP. LOCATION	REMARKS
242 DUBUC ST	–	20	1.29 NSL BLDG	–	**RECONNECT SERVICE**
COMMERCIAL	–	CU	32.01 SSL TRAVERSE ST		–
204 DUBUC ST	–	20	0.19 WEL HSE	–	OUTSIDE SET LIMITS
RESIDENTIAL	–	CU	3.89 WWL TRAVERSE ST		–
161 TRAVERSE ST	–	20	2.96 SNL HSE	–	**RECONNECT SERVICE**
RESIDENTIAL	–	CU	44.81 SSL DUBUC ST		–
159 TRAVERSE ST	–	20	1.82 NSL HSE	–	**RECONNECT SERVICE**
RESIDENTIAL	–	CU	53.99 SSL DUBUC ST		–
157 TRAVERSE ST	20	20	1.01 SNL HSE	OPP S/C	**RECONNECT SERVICE**
RESIDENTIAL	CU	CU	59.17 SSL DUBUC ST		–
153 TRAVERSE ST	–	20	1.84 SSL HSE	–	**RECONNECT SERVICE**
RESIDENTIAL	–	CU	73.76 SSL DUBUC ST		–
* 150 TRAVERSE ST	20	20	1.08 SNL HSE	2.0 N OF S/C	**RENEW TO ℄ W/20 CU**
RESIDENTIAL	CU	CU	81.56 SSL DUBUC ST		–
146 TRAVERSE ST	–	20	3.60 SNL HSE	–	**RECONNECT SERVICE**
RESIDENTIAL	–	CU	96.69 SSL DUBUC ST		–
145 TRAVERSE ST	–	20	3.26 SNL HSE	–	**RECONNECT SERVICE**
RESIDENTIAL	–	CU	5.77 SSL ROGER ST		–
143 TRAVERSE ST	–	20	2.63 SNL HSE	–	**RECONNECT SERVICE**
RESIDENTIAL	–	CU	14.30 SSL ROGER ST		–
* 142 TRAVERSE ST	–	20	1.74 SNL HSE	–	**RENEW TO ℄ W/20 CU**
RESIDENTIAL	–	CU	112.52 SSL DUBUC ST		–
140 TRAVERSE ST	–	20	3.20 SNL HSE	–	**RECONNECT SERVICE**
RESIDENTIAL	–	CU	122.53 SSL DUBUC ST		–
139 TRAVERSE ST	–	12	0.56 SNL HSE	–	**RECONNECT SERVICE**
RESIDENTIAL	–	LEAD	23.43 SSL ROGER ST		–
137 TRAVERSE ST	–	20	3.46 NSL HSE	–	**RECONNECT SERVICE**
RESIDENTIAL	–	CU	35.82 SSL ROGER ST		–
135 TRAVERSE ST	–	20	1.90 NSL HSE	–	**RECONNECT SERVICE**
RESIDENTIAL	–	CU	44.81 SSL ROGER ST		–
* 134 TRAVERSE ST	20	20	3.00 NSL HSE	9.6 N OF S/C	**RENEW TO ℄ W/20 CU**
RESIDENTIAL	CU	CU	134.85 SSL DUBUC ST		–
133 TRAVERSE ST	–	20	2.90 SSL HSE	–	**RECONNECT SERVICE**
RESIDENTIAL	–	CU	58.08 SSL ROGER ST		–
* 132 TRAVERSE ST	–	20	3.04 NSL HSE	–	**RENEW TO ℄ W/20 CU**
RESIDENTIAL	–	CU	144.80 SSL DUBUC ST		–
130 TRAVERSE ST	–	20	3.12 NSL HSE	–	**RECONNECT SERVICE**
RESIDENTIAL	–	CU	64.33 NNL NIVERVILLE AVE		–
129 TRAVERSE ST	20	12	3.60 NSL HSE	OPP S/C	**RECONNECT SERVICE**
RESIDENTIAL	CU	LEAD	62.64 SSL ROGER ST		–
128 TRAVERSE ST	–	20	1.84 NSL HSE	–	**RECONNECT SERVICE**
RESIDENTIAL	–	CU	53.16 NNL NIVERVILLE AVE		–
127 TRAVERSE ST	–	–	–	–	**RECONNECT SERVICE**
RESIDENTIAL	–	–	–		–
126 TRAVERSE ST	–	20	3.46 SNL HSE	–	**RECONNECT SERVICE**
RESIDENTIAL	–	CU	45.66 NNL NIVERVILLE AVE		–
124 TRAVERSE ST	20	20	3.35 SNL HSE	OPP S/C	**RECONNECT SERVICE**
RESIDENTIAL	CU	CU	35.73 NNL NIVERVILLE AVE		–
123 TRAVERSE ST	–	20	1.46 SNL HSE	–	**RECONNECT SERVICE**
RESIDENTIAL	–	CU	83.20 SSL ROGER ST		–
122 TRAVERSE ST	–	20	1.80 SNL HSE	–	**RECONNECT SERVICE**
RESIDENTIAL	–	CU	27.23 NNL NIVERVILLE AVE		–
120 TRAVERSE ST	–	20	3.43 SNL HSE	–	**RECONNECT SERVICE**
RESIDENTIAL	–	CU	15.25 NNL NIVERVILLE AVE		–
119 TRAVERSE ST	–	20	2.80 SNL HSE	–	**RECONNECT SERVICE**
RESIDENTIAL	–	CU	100.93 SSL ROGER ST		–
116 TRAVERSE ST	20	20	2.13 SNL HSE	1.0 N OF S/C	**RECONNECT SERVICE**
RESIDENTIAL	CU	CU	7.01 NNL NIVERVILLE AVE		–
115 TRAVERSE ST	–	20	4.21 EWL HSE	–	**RECONNECT SERVICE**
RESIDENTIAL	–	CU	10.86 WWL TRAVERSE ST		–

*SERVICES TO BE RENEWED TO ℄. ALL OTHERS TO BE RECONNECTED

METRIC
WHOLE NUMBERS INDICATE MILLIMETRES
DECIMALIZED NUMBERS INDICATE METRES

0.0 5.0 10.0 15.0 20.0 25.0

WARNING

IF POWER EQUIPMENT OR EXPLOSIVES ARE TO BE USED FOR EXCAVATION ON THIS PROJECT THE CONTRACTOR MUST:

1) NOTIFY THE GAS COMPANY OF THE PROPOSED LOCATION OF EXCAVATION.

2) TAKE PRECAUTION TO AVOID DAMAGE TO GAS COMPANY INSTALLATIONS.

SEE PROVINCIAL REGULATION 210/72 FOR DETAILS

LOCATION APPROVED
UNDERGROUND STRUCTURES

SUPV. U/G STRUCTURES COMMITTEE _____ DATE _____

NOTE:
LOCATION OF UNDERGROUND STRUCTURES AS SHOWN ARE BASED ON THE BEST INFORMATION AVAILABLE BUT NO GUARANTEE IS GIVEN THAT ALL EXISTING UTILITIES ARE SHOWN OR THAT THE GIVEN LOCATIONS ARE EXACT. CONFIRMATION OF EXISTENCE AND EXACT LOCATION OF ALL SERVICES MUST BE OBTAINED FROM THE INDIVIDUAL UTILITIES BEFORE PROCEEDING WITH CONSTRUCTION.

B.M.
ELEV.

NO.	REVISIONS	DATE	BY

DESIGNED BY	NC	CHECKED BY	SC
DRAWN BY	RS/RJ	APPROVED BY	KZ
SCALE: HORIZONTAL	1:250	RELEASED FOR CONSTRUCTION	KAS ZUREK
VERTICAL	1:50		
DATE	2016 04 29	DATE	2016 04 29

PLOT DATE: 2016 04 29

ENGINEER'S SEAL

ORIGINAL SIGNED BY N.M. CONTI 16/04/29

CONSULTANT DRAWING NUMBER
–

BID OPPORTUNITY: 372-2016
CONTRACT NUMBER: 2

Winnipeg

THE CITY OF WINNIPEG
WATER AND WASTE DEPARTMENT
ENGINEERING DIVISION

2016 WATER MAIN RENEWALS
CONTRACT 2

TRAVERSE STREET
66 N OF NIVERVILLE STREET TO NIVERVILLE STREET

SHEET 16 OF 16

CITY DRAWING NUMBER
D-14377

FILE PATH: R:\DRAWINGS\WATER\RENEWAL\2016 RENEWALS\Contract 2\Construction Dwg\
FILE NAME: TRAVERSE.dwg