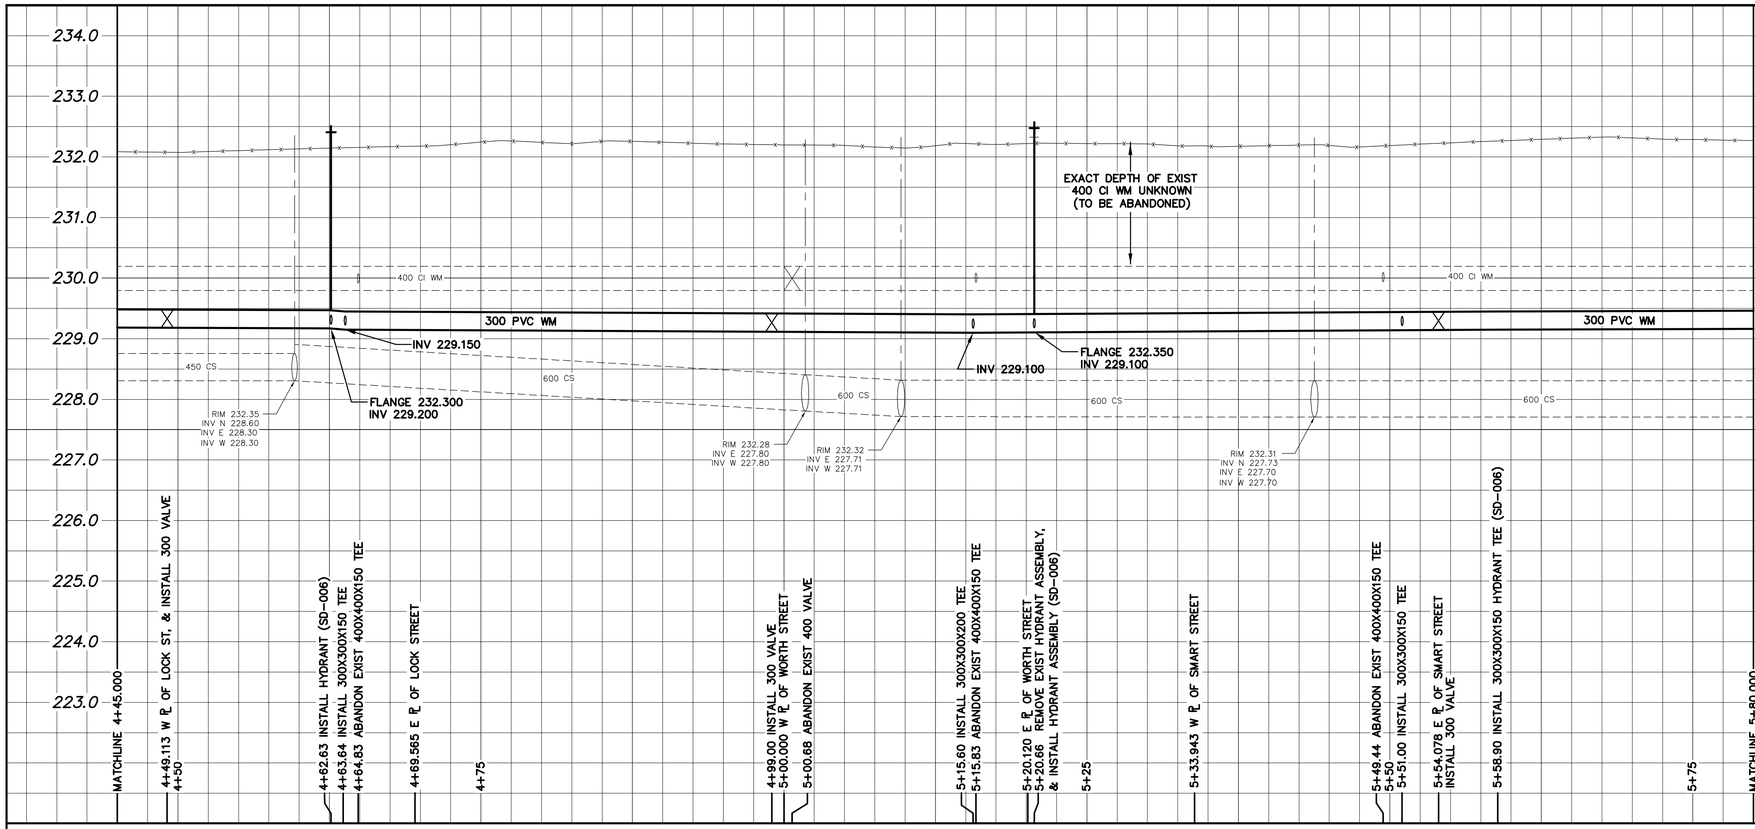

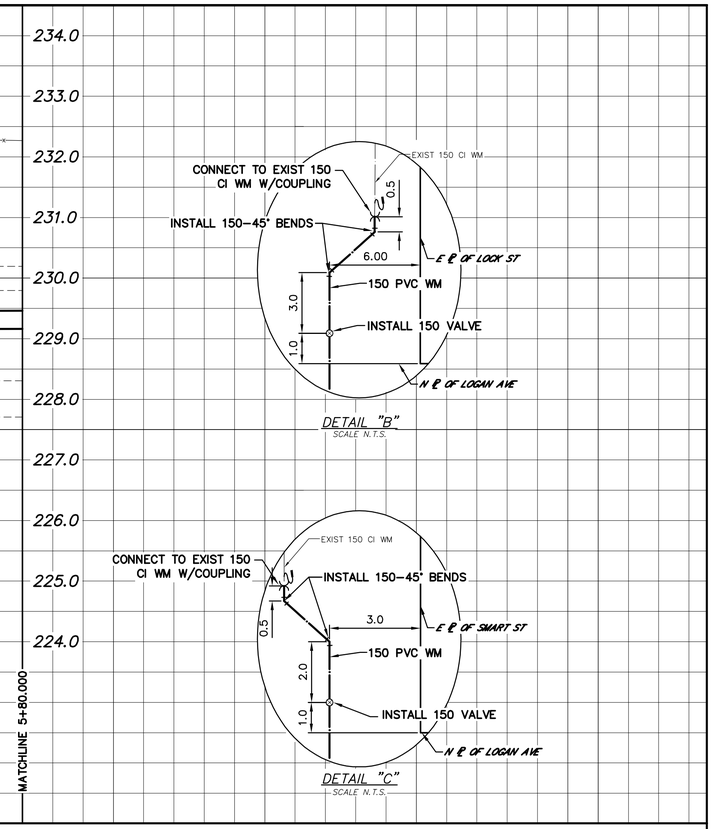

NOTE: CHAINAGES SHOWN ARE ALONG S. ℞ OF LOGAN AVE.

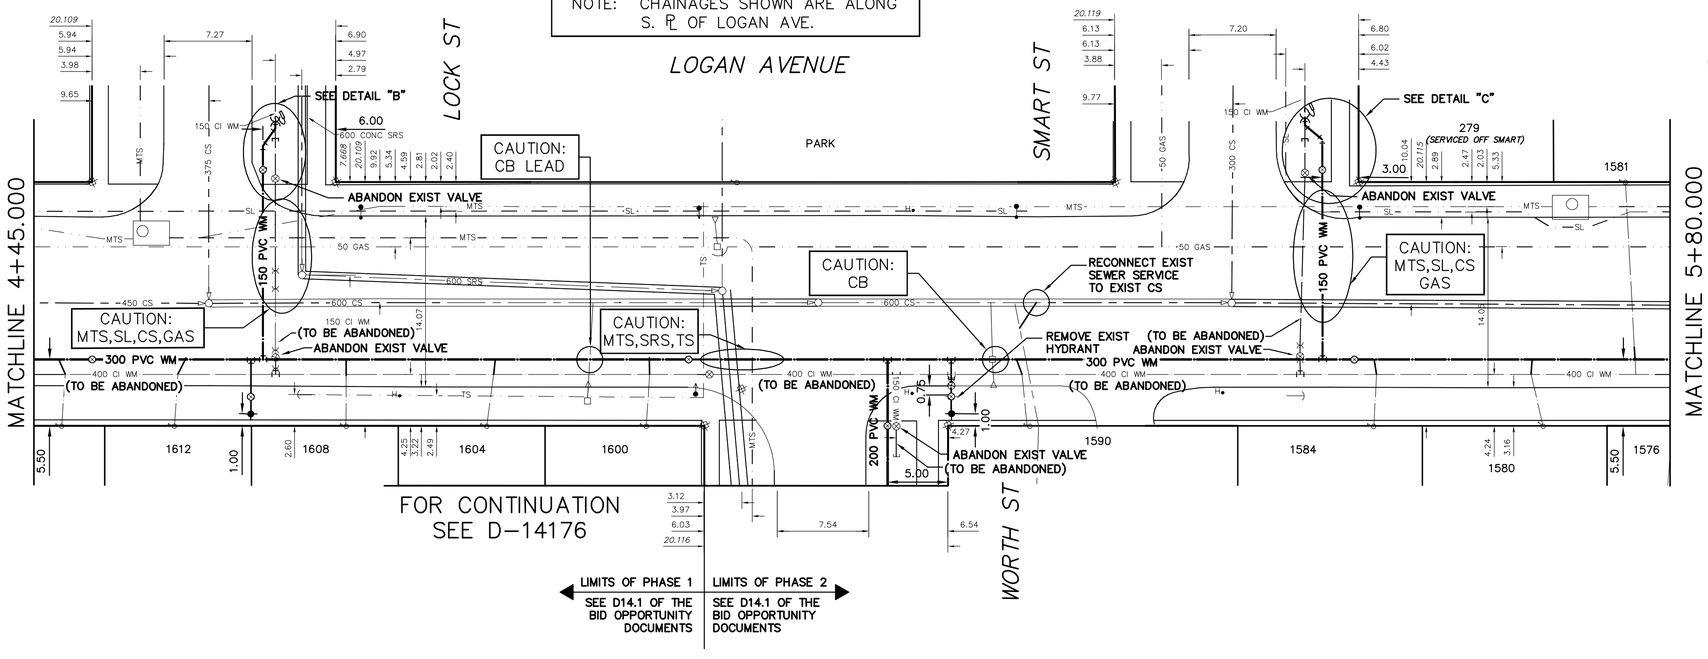

WATER SERVICE INFORMATION

ADDRESS	SIZE (mm) MATERIAL (STREET)	SIZE (mm) MATERIAL (PROP.)	SHORT & LONG MEASUREMENT	CORP. LOCATION	REMARKS
1576 LOGAN AVE	–	–	–	–	RECONNECT SERVICE
RESIDENTIAL	–	–	–		
1580 LOGAN AVE	20	20	2.40 EWL HSE	1.0 W OF S/C	RECONNECT SERVICE
RESIDENTIAL	CU	–	49.343 EEL WORTH ST		–
1581 LOGAN AVE	20	20	3.30 EWL HSE	0.3 E OF S/C	RECONNECT SERVICE
RESIDENTIAL	CU	CU	22.304 EEL SMART ST		–
1584 LOGAN AVE	20	20	OPP EL HSE	OPP OF S/C	RECONNECT SERVICE
RESIDENTIAL	CU	CU	35.329 EEL WORTH ST		–
1590 LOGAN AVE	20	20	5.67 EWL BLDG	0.7 W OF S/C	RECONNECT SERVICE
RESIDENTIAL	CU	CU	7.010 EEL WORTH ST		–
1600 LOGAN AVE	20	20	1.06 WEL HSE	OPP OF S/C	RECONNECT SERVICE
RESIDENTIAL	CU	CU	4.513 WWL WORTH ST		–
1604 LOGAN AVE	20	12	5.53 EWL HSE	0.7 E OF S/C	RECONNECT SERVICE
RESIDENTIAL	CU	CU	17.060 WWL MILTON AVE		–
1608 LOGAN AVE	20	12	1.43 WE HSE	OPP OF S/C	RECONNECT SERVICE
RESIDENTIAL	CU	CU	1.222 EEL LOCK ST		–
1612 LOGAN AVE	20	12	3.84 WEL HSE	OPP OF S/C	RECONNECT SERVICE
RESIDENTIAL	CU	CU	7.116 EWL LOCK ST		–

* SERVICES TO BE RENEWED TO ℞. ALL OTHERS TO BE RECONNECTED

METRIC
WHOLE NUMBERS INDICATE MILLIMETRES
DECIMALIZED NUMBERS INDICATE METRES

0.0 5.0 10.0 15.0 20.0 25.0

WARNING

IF POWER EQUIPMENT OR EXPLOSIVES ARE TO BE USED FOR EXCAVATION ON THIS PROJECT THE CONTRACTOR MUST:

1) NOTIFY THE GAS COMPANY OF THE PROPOSED LOCATION OF EXCAVATION.

2) TAKE PRECAUTION TO AVOID DAMAGE TO GAS COMPANY INSTALLATIONS.

SEE PROVINCIAL REGULATION 210/72 FOR DETAILS

LOCATION APPROVED
UNDERGROUND STRUCTURES

SUPV. U/G STRUCTURES COMMITTEE DATE

NOTE:

LOCATION OF UNDERGROUND STRUCTURES AS SHOWN ARE BASED ON THE BEST INFORMATION AVAILABLE BUT NO GUARANTEE IS GIVEN THAT ALL EXISTING UTILITIES ARE SHOWN OR THAT THE GIVEN LOCATIONS ARE EXACT. CONFIRMATION OF EXISTENCE AND EXACT LOCATION OF ALL SERVICES MUST BE OBTAINED FROM THE INDIVIDUAL UTILITIES BEFORE PROCEEDING WITH CONSTRUCTION.

B.M.
ELEV.

NO.	REVISIONS	DATE	BY

DESIGNED BY	MJK	CHECKED BY	SC
DRAWN BY	RS	APPROVED BY	KZ
SCALE: HORIZONTAL	1:250	RELEASED FOR CONSTRUCTION	KAS ZUREK
VERTICAL	1:50		
DATE	2016 02 10	DATE	

PLOT DATE: 2016 02 10

ENGINEER'S SEAL

ORIGINAL SIGNED BY S.R.J. COURNOYER 16/02/09

CONSULTANT DRAWING NUMBER
–

BID OPPORTUNITY: 52-2016
CONTRACT NUMBER: 11

Winnipeg

THE CITY OF WINNIPEG
WATER AND WASTE DEPARTMENT
ENGINEERING DIVISION

2016 WATER MAIN RENEWALS
CONTRACT 11

LOGAN AVENUE

4 W OF LOCK STREET TO
60 E OF WORTH STREET

SHEET 5 OF 10

CITY DRAWING NUMBER
D-14171

FILE PATH: R:\DRAWINGS\WATER\RENEWAL\2016 RENEWALS\Contract 11\Construction Drawings\
FILE NAME: LOGAN.dwg