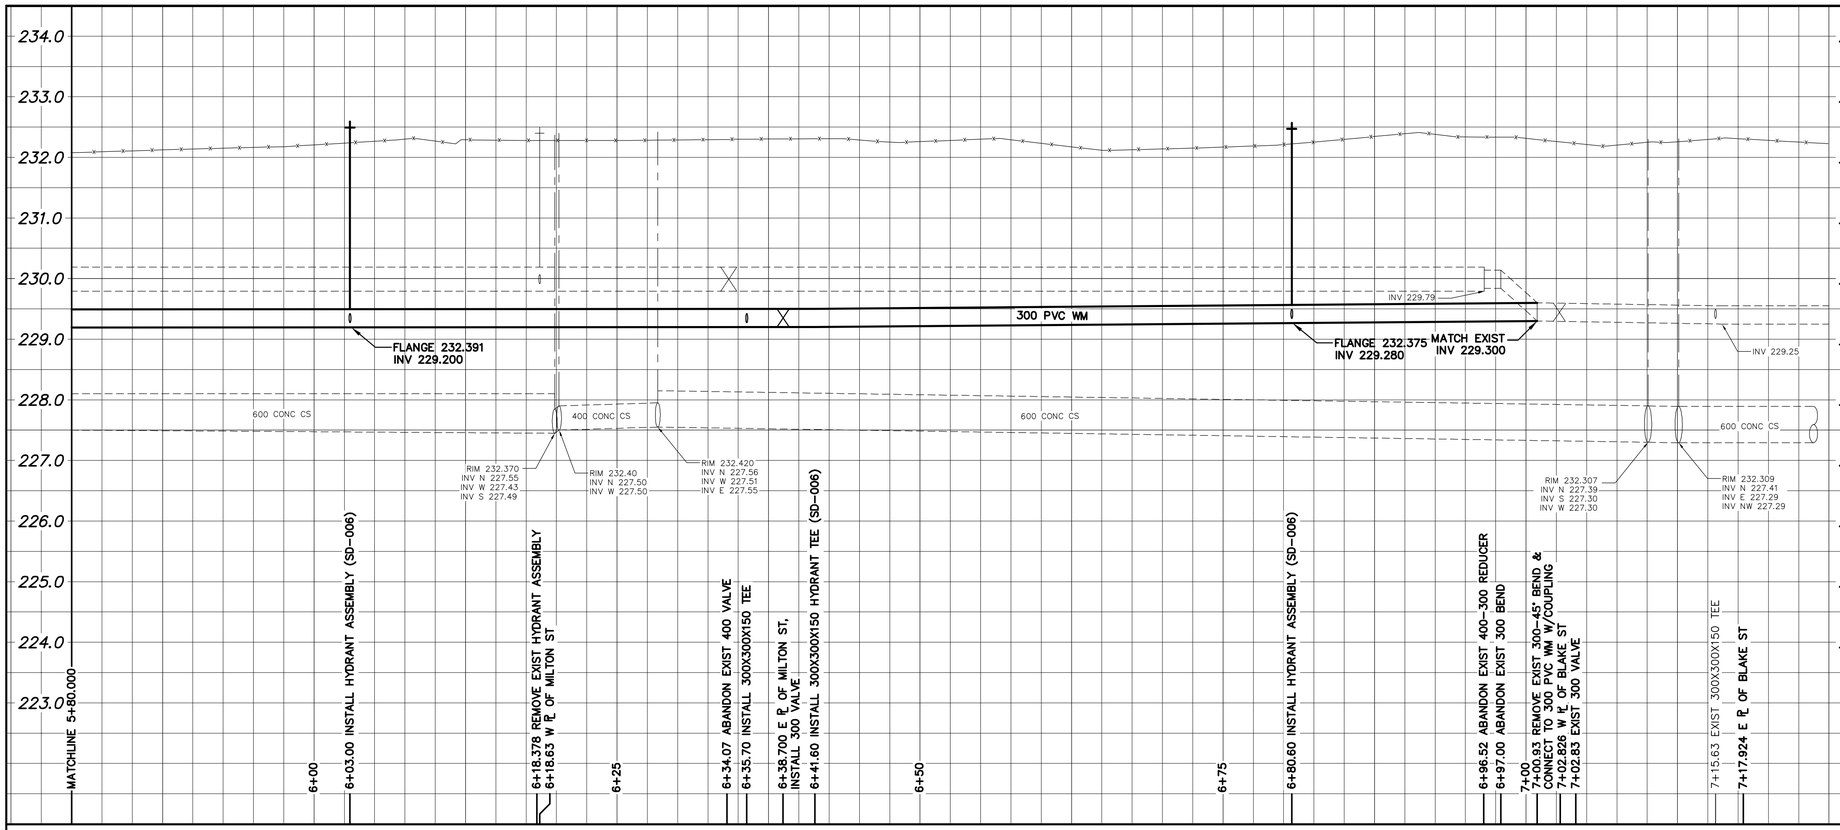


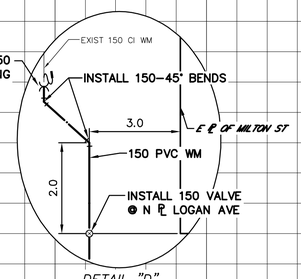


DETAIL "D"
SCALE N.T.S.

NOTE: CHAINAGES SHOWN ARE ALONG S. ℄ OF LOGAN AVE.

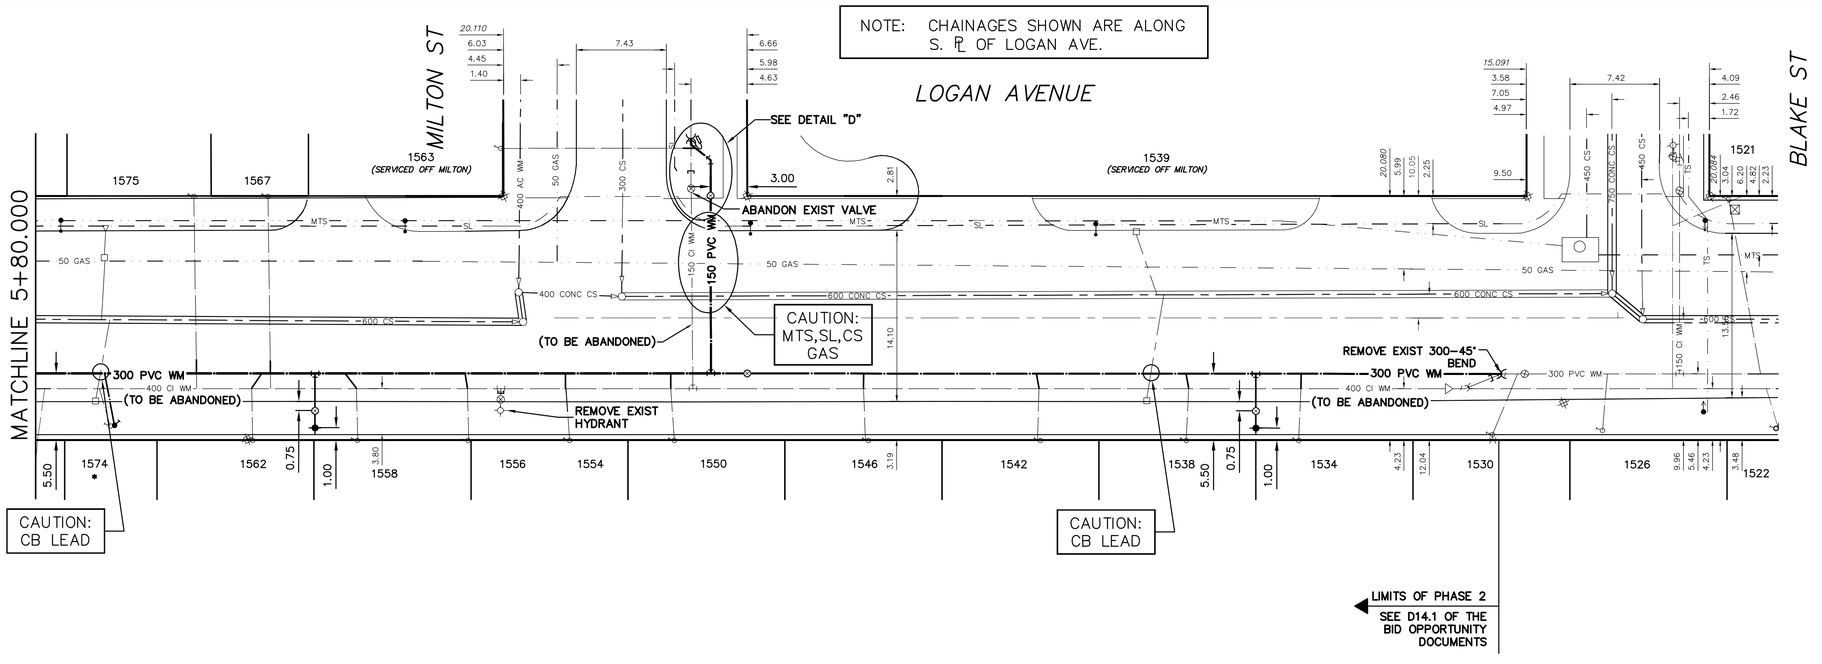


NOTE: SERVICES TO BE RENEWED TO ℄. ALL OTHERS TO BE RECONNECTED

## WATER SERVICE INFORMATION

| ADDRESS | SIZE (mm) MATERIAL (STREET) | SIZE (mm) MATERIAL (PROP.) | SHORT & LONG MEASUREMENT | CORP. LOCATION | REMARKS |
|---|---|---|---|---|---|
| 1526 LOGAN AVE | 20 | 12 | 1.20 WEL HSE | 0.4 E OF S/C | OUTSIDE RENEWAL |
| RESIDENTIAL | CU | CU | 6.430 EWL BLAKE ST | | LIMITS |
| 1530 LOGAN AVE | 20 | 12 | 2.60 EWL HSE | 2.1 E OF S/C | OUTSIDE RENEWAL |
| RESIDENTIAL | CU | CU | 2.617 WWL BLAKE ST | | LIMITS |
| 1534 LOGAN AVE | 20 | 12 | 1.60EWL HSE | OPP S/C | RECONNECT SERVICE |
| RESIDENTIAL | CU | LEAD | 18.627 WWL BLAKE ST | | – |
| 1538 LOGAN AVE | 20 | 20 | 2.67 WEL HSE | OPP S/C | RECONNECT SERVICE |
| RESIDENTIAL | CU | CU | 27.895 WWL BLAKE ST | | – |
| 1542 LOGAN AVE | 20 | 12 | 200 WEL HSE | OPP OF S/C | RECONNECT SERVICE |
| RESIDENTIAL | CU | LEAD | 37.880 WWL BLAKE ST | | – |
| 1546 LOGAN AVE | 20 | 12 | 3.00 WEL HSE | 0.4 W OF S/C | RECONNECT SERVICE |
| RESIDENTIAL | CU | LEAD | 69.240 WWL BLAKE ST | | – |
| 1550 LOGAN AVE | 20 | 12 | 6.00 WEL HSE | OPP OF S/C | RECONNECT SERVICE |
| RESIDENTIAL | CU | LEAD | 70.115 WWL BLAKE ST | | – |
| 1554 LOGAN AVE | 20 | 20 | 1.90 WEL HSE | 0.4 W OF S/C | RECONNECT SERVICE |
| RESIDENTIAL | CU | CU | 5.553 EWL MILTON ST | | – |
| 1556 LOGAN AVE | 20 | 20 | 1.95 WWL HSE | OPP S/C | RECONNECT SERVICE |
| RESIDENTIAL | CU | CU | 2.676 WWL MILTON ST | | – |
| 1558 LOGAN AVE | 20 | 20 | 1.56 EWL HSE | OPP OF S/C | RECONNECT SERVICE |
| RESIDENTIAL | CU | CU | 11.824 WWL MILTON ST | | – |
| 1562 LOGAN AVE | 20 | 12 | 1.84 WWL HSE | OPP OF S/C | RECONNECT SERVICE |
| RESIDENTIAL | CU | LEAD | 20.463 WWL MILTON ST | | – |
| 1563 LOGAN AVE | 20 | 20 | 2.07 WEL BLDG | OPP OF S/C | SERVICED OFF MILTON |
| RESIDENTIAL | CU | CU | 4.027 NNL LOGAN AVE | | RECONNECT SERVICE |
| 1567 LOGAN AVE | 20 | 12 | 1.23 EWL HSE | OPP OF S/C | RECONNECT SERVICE |
| RESIDENTIAL | CU | LEAD | 19.213 WWL MILTON ST | | – |
| * 1574 LOGAN AVE | 12 | 12 | 2.52 WEL BLDG | 0.9 E OF S/C | RENEW TO ℄ W/20 CU |
| RESIDENTIAL | LEAD | LEAD | 32.192 WWL MILTON ST | | – |
| 1575 LOGAN AVE | 20 | 20 | 0.8 WEL BLDG | OPP OF S/C | RECONNECT SERVICE |
| RESIDENTIAL | CU | CU | 25.319 WWL MILTON AVE | | – |

* SERVICES TO BE RENEWED TO ℄. ALL OTHERS TO BE RECONNECTED

METRIC
WHOLE NUMBERS INDICATE MILLIMETRES
DECIMALIZED NUMBERS INDICATE METRES

0.0 5.0 10.0 15.0 20.0 25.0

### WARNING

IF POWER EQUIPMENT OR EXPLOSIVES ARE TO BE USED FOR EXCAVATION ON THIS PROJECT THE CONTRACTOR MUST:

1) NOTIFY THE GAS COMPANY OF THE PROPOSED LOCATION OF EXCAVATION.

2) TAKE PRECAUTION TO AVOID DAMAGE TO GAS COMPANY INSTALLATIONS.

SEE PROVINCIAL REGULATION 210/72 FOR DETAILS

### LOCATION APPROVED
UNDERGROUND STRUCTURES

SUPV. U/G STRUCTURES COMMITTEE — DATE

NOTE:

LOCATION OF UNDERGROUND STRUCTURES AS SHOWN ARE BASED ON THE BEST INFORMATION AVAILABLE BUT NO GUARANTEE IS GIVEN THAT ALL EXISTING UTILITIES ARE SHOWN OR THAT THE GIVEN LOCATIONS ARE EXACT. CONFIRMATION OF EXISTENCE AND EXACT LOCATION OF ALL SERVICES MUST BE OBTAINED FROM THE INDIVIDUAL UTILITIES BEFORE PROCEEDING WITH CONSTRUCTION.

B.M.
ELEV.

| NO. | REVISIONS | DATE | BY |
|---|---|---|---|

| | | | |
|---|---|---|---|
| DESIGNED BY | MJK | CHECKED BY | SC |
| DRAWN BY | RS | APPROVED BY | KZ |
| SCALE: HORIZONTAL | 1:250 | RELEASED FOR CONSTRUCTION | KAS ZUREK |
| VERTICAL | 1:50 | DATE | |
| DATE | 2016 02 09 | | |

PLOT DATE: 2016 02 10

ENGINEER'S SEAL

ORIGINAL SIGNED BY
S.R.J. COURNOYER
16/02/09

CONSULTANT DRAWING NUMBER
–

BID OPPORTUNITY: 52-2016
CONTRACT NUMBER: 11

Winnipeg

# THE CITY OF WINNIPEG
WATER AND WASTE DEPARTMENT
ENGINEERING DIVISION

2016 WATER MAIN RENEWALS
CONTRACT 11

## LOGAN AVENUE
60 E OF WORTH STREET TO
BLAKE STREET

SHEET 6 OF 10

CITY DRAWING NUMBER
D-14172

FILE PATH: R:\DRAWINGS\WATER\RENEWAL\2016 RENEWALS\Contract 11\Construction Drawings\
FILE NAME: LOGAN.dwg