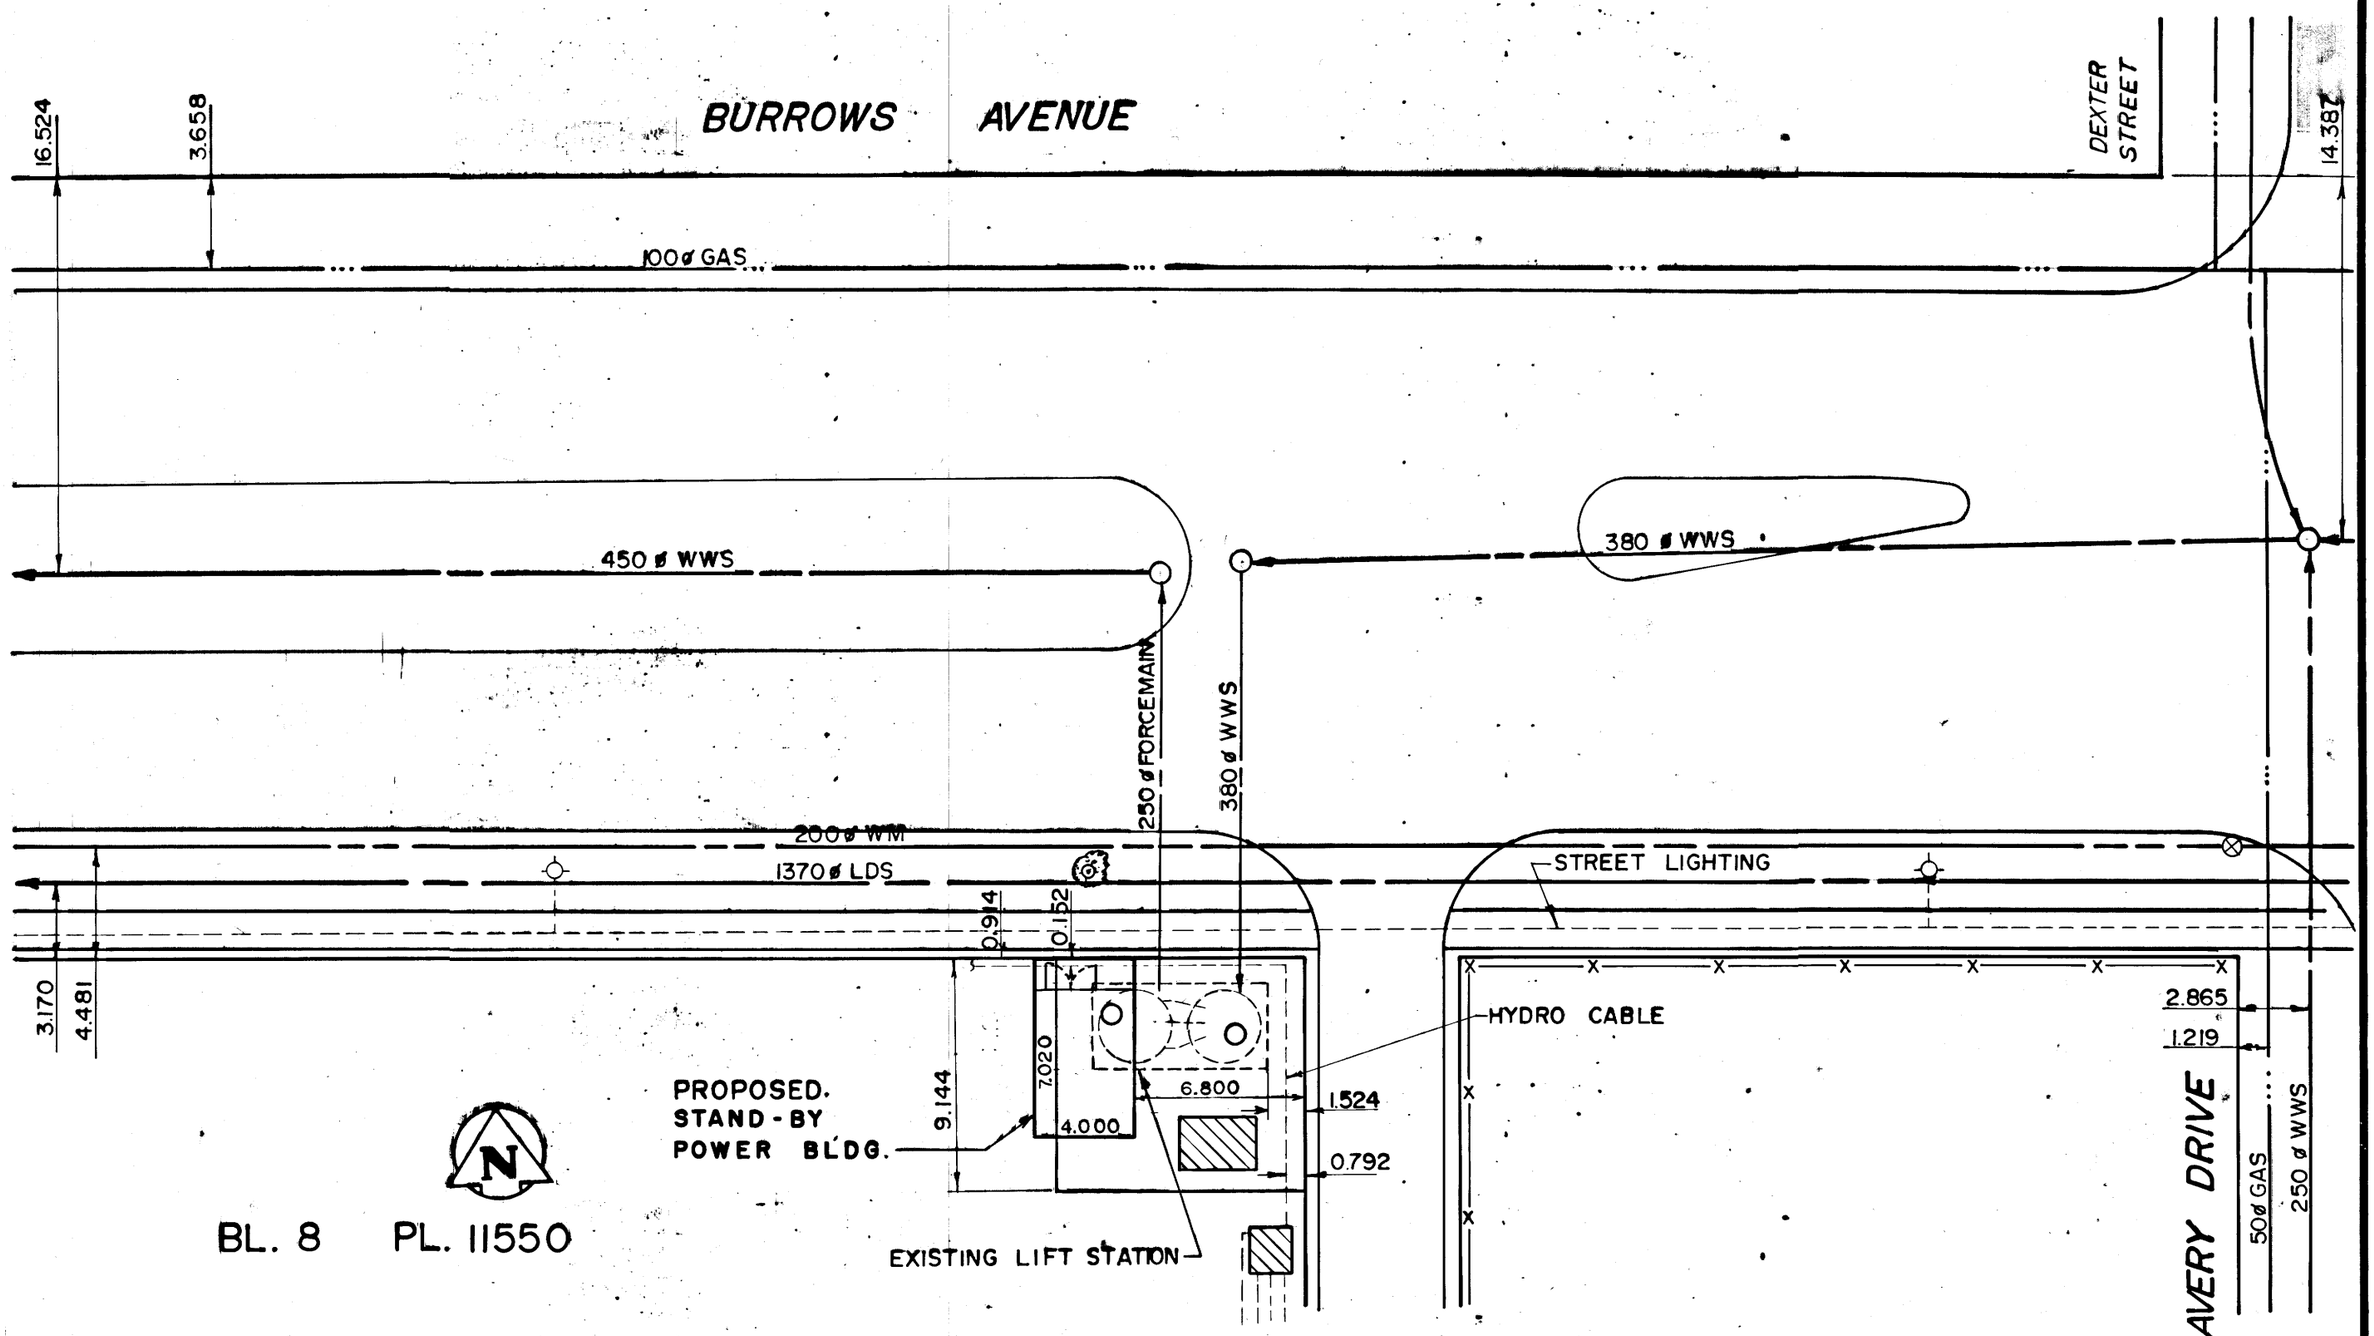

BL. 8 PL. 11550

No	REVISIONS	DATE	APP.

LEGEND

- MANHOLE
- HYDRO POLE
- SEWER
- WATERMAIN
- HYDRANT
- SURVEY BAR
- FENCE
- LAMP STANDARD
- VALVE
- SIGN
- GAS

THE CITY OF WINNIPEG

WORKS & OPERATIONS DEPARTMENT

WATERWORKS, WASTE & DISPOSAL DIVISION

BURROWS AVE. LIFT STATION (SITE PLAN)

APPROVED BY

DATE OCT. 9, 1980

SCALE 1:250

DRAWING NO M-402