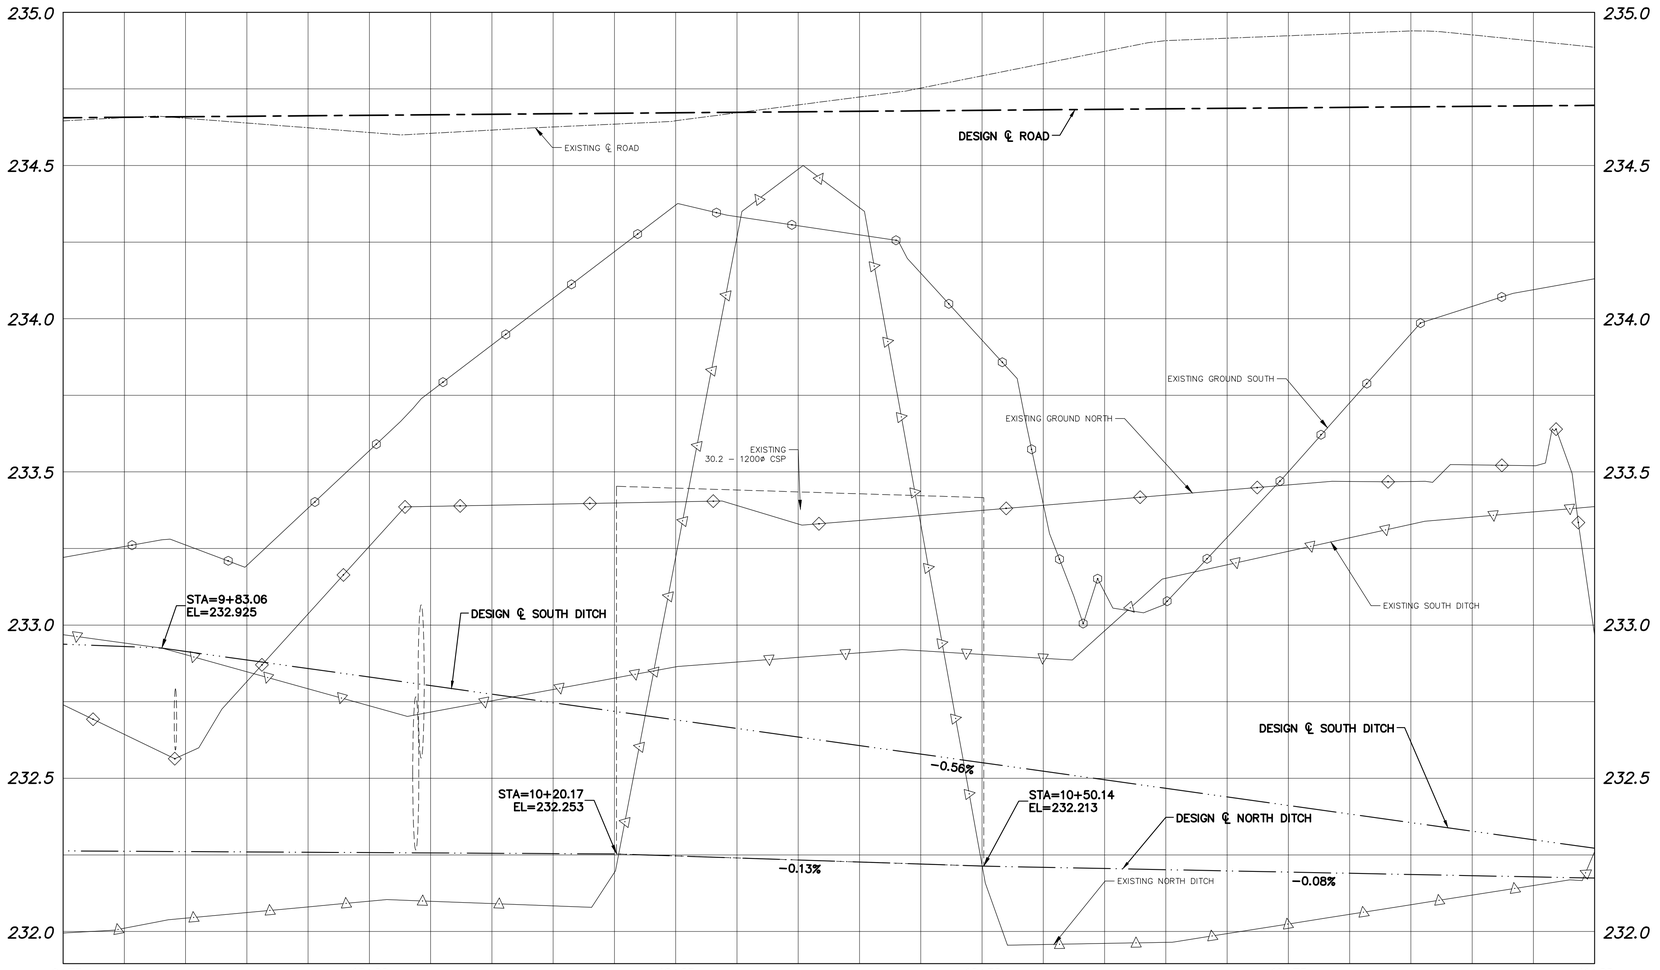

PROFILE
SCALE: AS NOTED

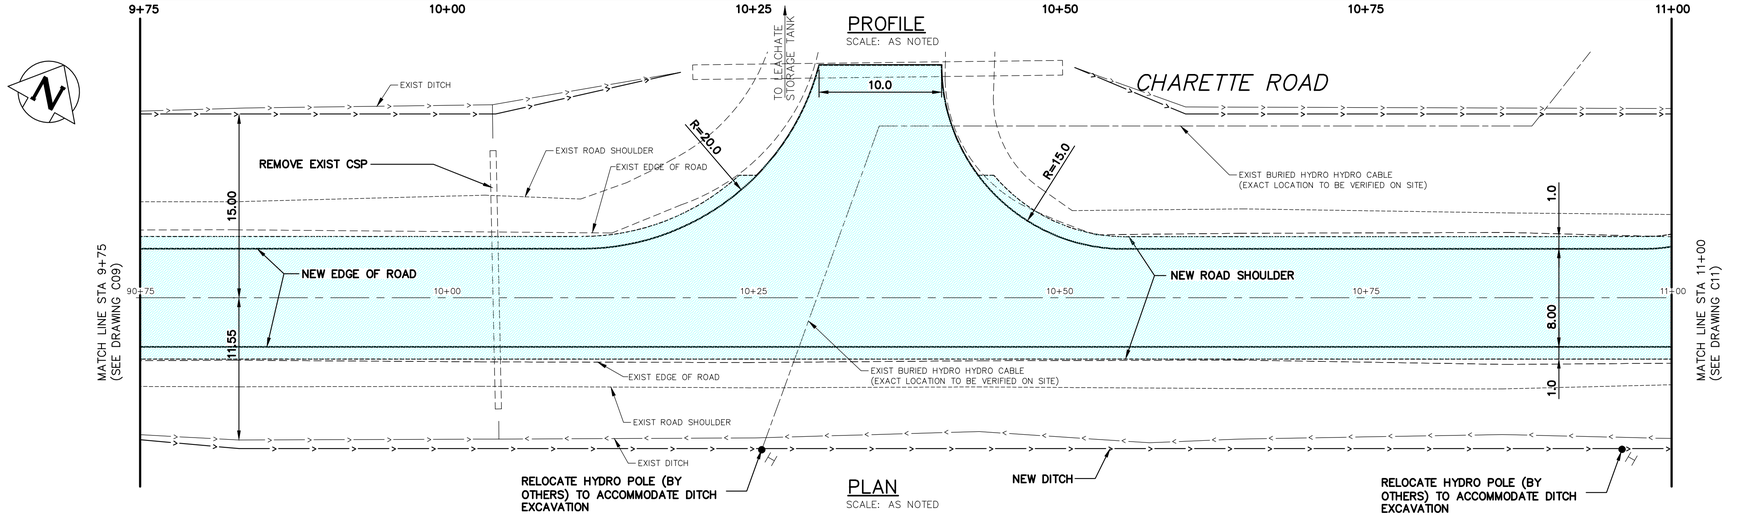

PLAN
SCALE: AS NOTED

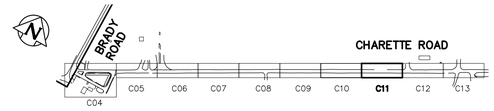

KEY PLAN
SCALE: NTS

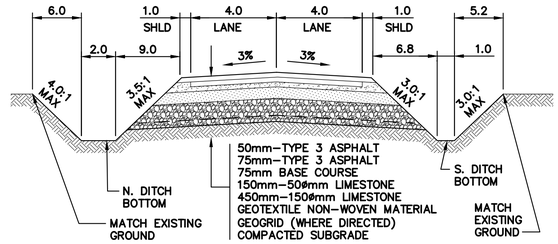

ROAD CROSS SECTION – STA. 9+83 TO STA.13+30
SCALE: NTS

NOTE:
SOUTH DITCH TRANSITIONS BETWEEN
STA. 9+60 AND STA. 9+83

CENTRE LINE CO-ORDINATE LOCATIONS		
STATION	NORTHING	EASTING
9+75	5513216.398	629432.439
11+00	5513278.696	629540.809

PROPERTY LIMITS DELINEATION

DELINEATION OF PROPERTY LIMITS AS SHOWN ON THIS DWG DOES NOT REPRESENT A "LEGAL SURVEY". KGS GROUP MAKES NO REPRESENTATION OR WARRANTY AS TO THE ACCURACY OF PROPERTY LIMITS DELINEATED ON THIS DWG, NOR ON THE DIMENSIONAL ACCURACY OF DWG FEATURES RELATIVE TO THOSE PROPERTY LIMITS.

METRIC
WHOLE NUMBERS INDICATE MILLIMETRES
DECIMALIZED NUMBERS INDICATE METRES

0.0 5.0 10.0 15.0 20.0 25.0

WARNING

IF POWER EQUIPMENT OR EXPLOSIVES ARE TO BE USED FOR EXCAVATION ON THIS PROJECT THE CONTRACTOR MUST:

1) NOTIFY THE GAS COMPANY OF THE PROPOSED LOCATION OF EXCAVATION.

2) TAKE PRECAUTION TO AVOID DAMAGE TO GAS COMPANY INSTALLATIONS.

SEE PROVINCIAL REGULATION 210/72 FOR DETAILS

LOCATION APPROVED
UNDERGROUND STRUCTURES

SUPV. U/G STRUCTURES COMMITTEE _____ DATE _____

NOTE:
LOCATION OF UNDERGROUND STRUCTURES AS SHOWN ARE BASED ON THE BEST INFORMATION AVAILABLE BUT NO GUARANTEE IS GIVEN THAT ALL EXISTING UTILITIES ARE SHOWN OR THAT THE GIVEN LOCATIONS ARE EXACT. CONFIRMATION OF EXISTENCE AND EXACT LOCATION OF ALL SERVICES MUST BE OBTAINED FROM THE INDIVIDUAL UTILITIES BEFORE PROCEEDING WITH CONSTRUCTION.

B.M.
ELEV.

NO.	REVISIONS	DATE	BY
0	ISSUED FOR TENDER	18/02/23	EW

KGS GROUP CONSULTING ENGINEERS

DESIGNED BY	E.W.	CHECKED BY	.
DRAWN BY	D.M.W.	APPROVED BY	.
SCALE: HORIZONTAL	1:250	RELEASED FOR CONSTRUCTION	
VERTICAL	1:10		
DATE	2018 02 26	DATE	

PLOT DATE: 2018 02 26

ENGINEER'S SEAL

CONSULTANT DRAWING NUMBER
17-0107-010_C11

Winnipeg

THE CITY OF WINNIPEG
WATER AND WASTE DEPARTMENT
ENGINEERING DIVISION

CHARETTE ROAD RENEWAL

CHARETTE ROAD
STA 9+75 TO STA 11+00
.

SHEET 11 OF 13

CITY DRAWING NUMBER
1-0400A-C0040-001

BID OPPORTUNITY: 1079-2017

FILE PATH: U:\FMS\17-0107-010\