CONSTRUCTION STAGING PLAN – PHASE 1A

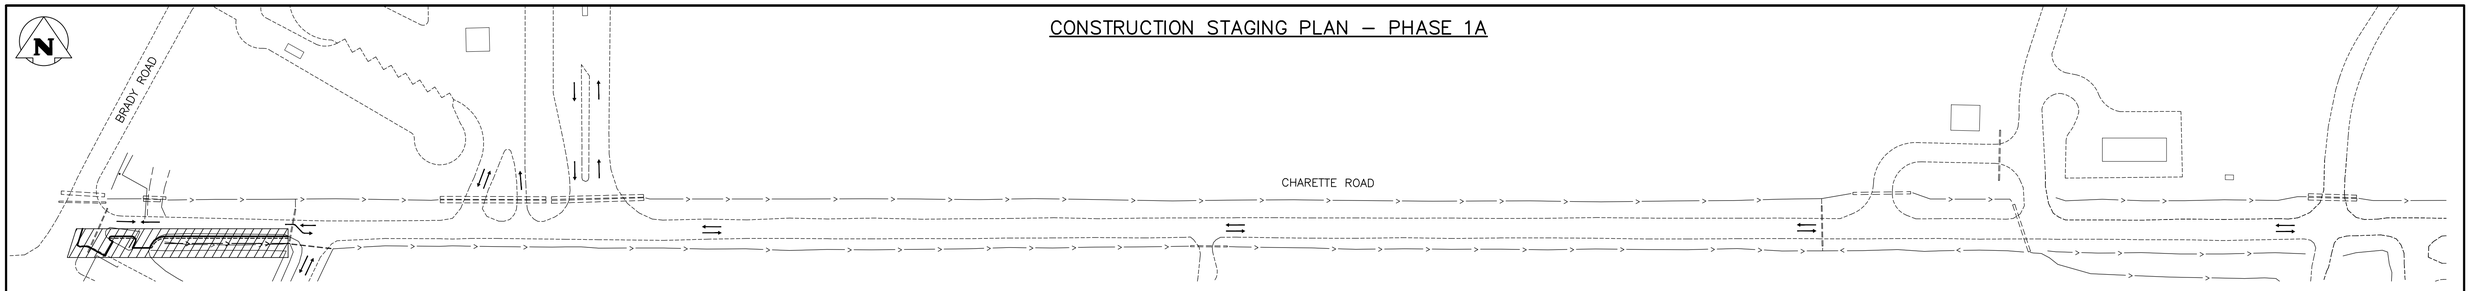

CONSTRUCTION STAGING PLAN – PHASE 1B

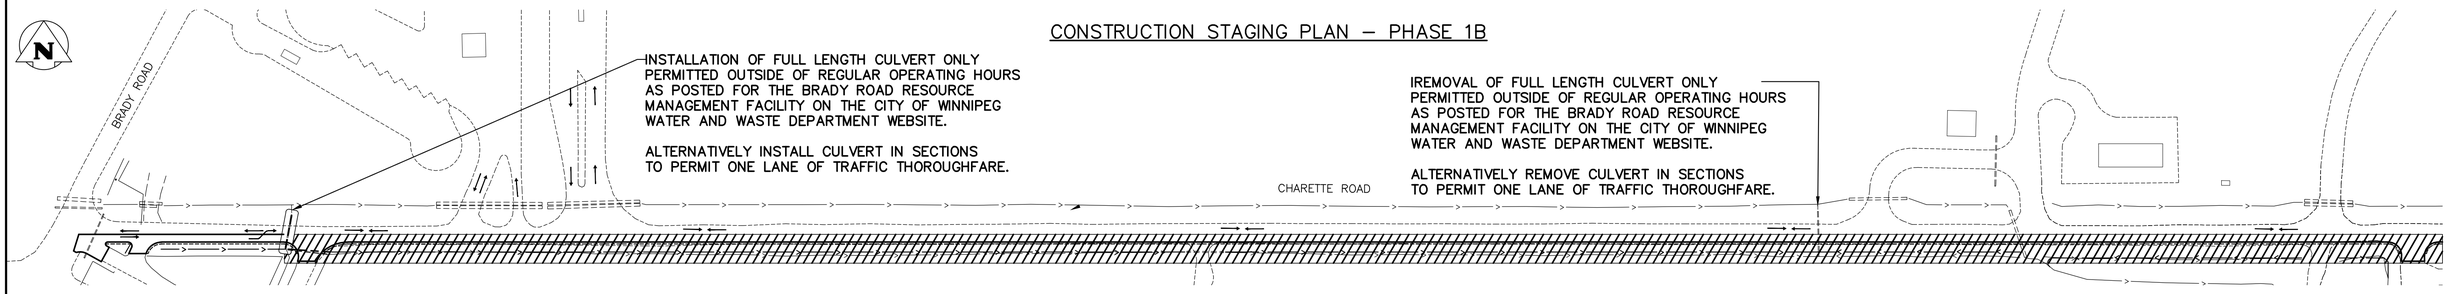

CONSTRUCTION STAGING PLAN – PHASE 2A

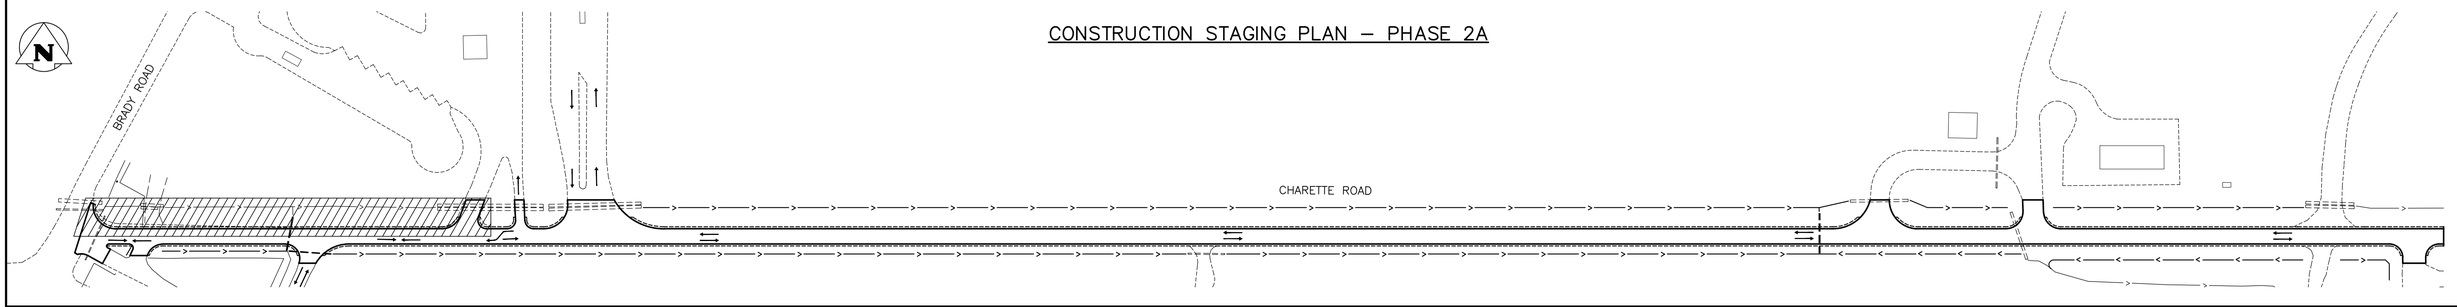

CONSTRUCTION STAGING PLAN – PHASE 2B

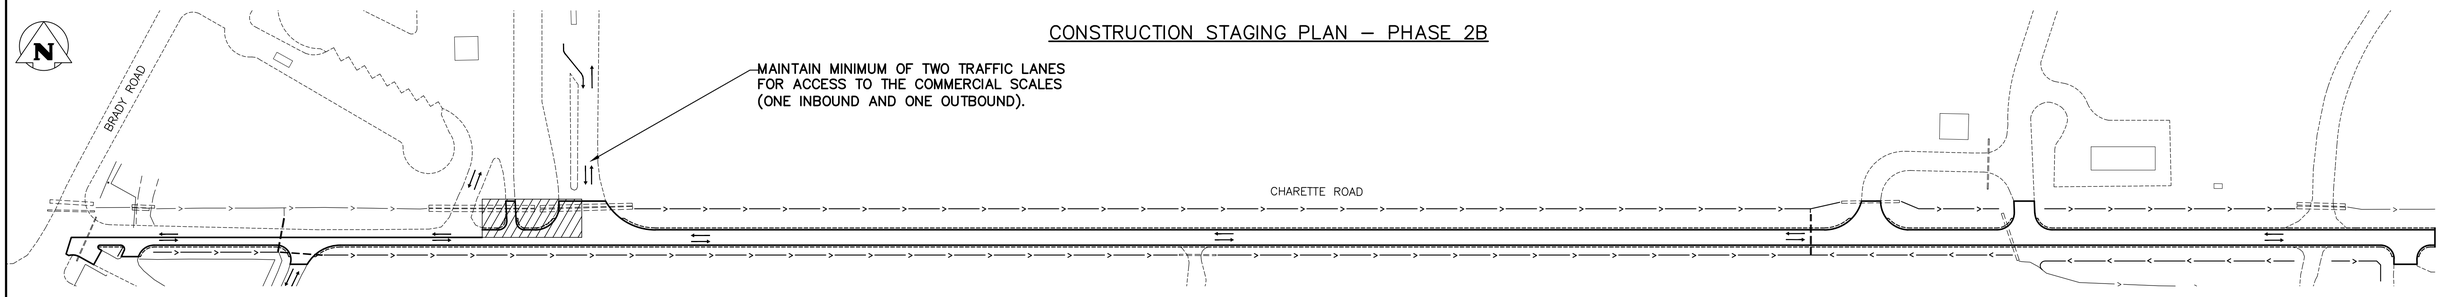

CONSTRUCTION STAGING PLAN – PHASE 2C

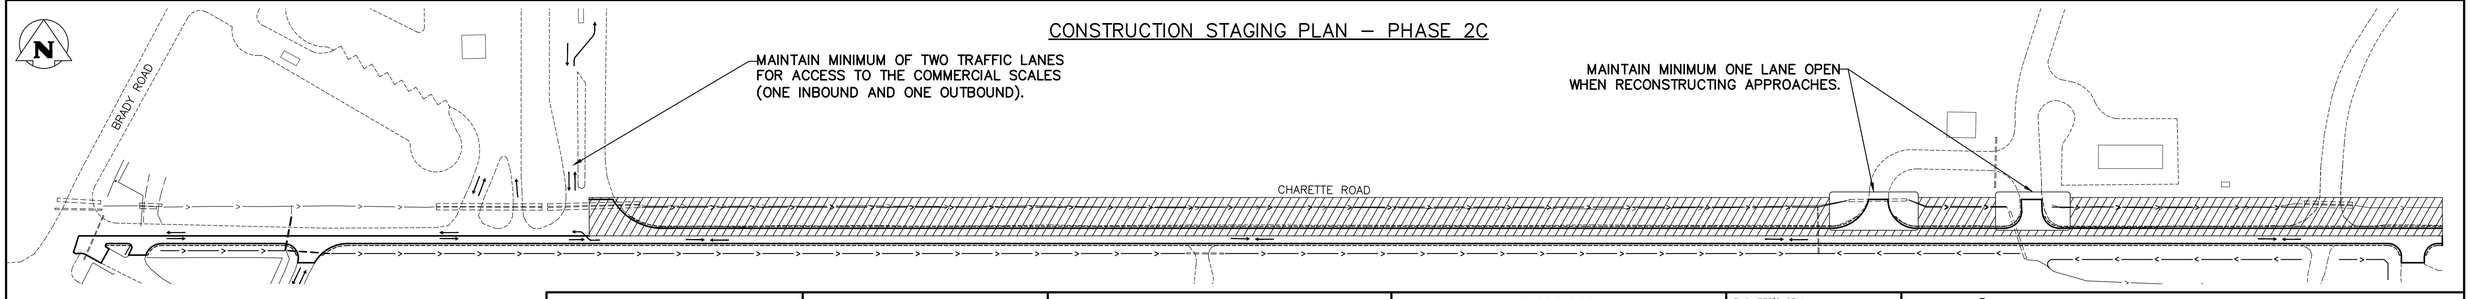

NOTES:

1. THE CONTRACTOR SHALL LIMIT THE LENGTH OF LANE CLOSURE TO A MAXIMUM OF 500 METRES.
2. FULL CLOSURE OF CHARETTE ROAD IS ONLY PERMITTED OUTSIDE OF REGULAR OPERATING HOURS AS POSTED FOR THE BRADY ROAD RESOURCE MANAGEMENT FACILITY ON THE CITY OF WINNIPEG WATER AND WASTE DEPARTMENT WEBSITE.
3. THE CONTRACTOR SHALL PROVIDE FLAGMEN TO DIRECT TRAFFIC WHEN CONSTRICTING TRAFFIC FLOW TO A SHARED LANE.

WARNING

IF POWER EQUIPMENT OR EXPLOSIVES ARE TO BE USED FOR EXCAVATION ON THIS PROJECT THE CONTRACTOR MUST:

1) NOTIFY THE GAS COMPANY OF THE PROPOSED LOCATION OF EXCAVATION.

2) TAKE PRECAUTION TO AVOID DAMAGE TO GAS COMPANY INSTALLATIONS.

SEE PROVINCIAL REGULATION 210/72 FOR DETAILS

LOCATION APPROVED
UNDERGROUND STRUCTURES

SUPV. U/G STRUCTURES COMMITTEE _____ DATE _____

NOTE:

LOCATION OF UNDERGROUND STRUCTURES AS SHOWN ARE BASED ON THE BEST INFORMATION AVAILABLE BUT NO GUARANTEE IS GIVEN THAT ALL EXISTING UTILITIES ARE SHOWN OR THAT THE GIVEN LOCATIONS ARE EXACT. CONFIRMATION OF EXISTENCE AND EXACT LOCATION OF ALL SERVICES MUST BE OBTAINED FROM THE INDIVIDUAL UTILITIES BEFORE PROCEEDING WITH CONSTRUCTION.

B.M.
ELEV.

NO.	REVISIONS	DATE	BY
0	ISSUED FOR TENDER	18/mm/dd	
A	ISSUED FOR REVIEW	18/01/10	EW

KGS GROUP CONSULTING ENGINEERS

DESIGNED BY	E.W.	CHECKED BY	.
DRAWN BY	E.W.	APPROVED BY	.
SCALE: HORIZONTAL	NTS	RELEASED FOR CONSTRUCTION	
VERTICAL	NTS		
DATE	2018 02 21	DATE	

PLOT DATE: 2018 02 21

ENGINEER'S SEAL

CONSULTANT DRAWING NUMBER
17-0107-010_C03

Winnipeg

THE CITY OF WINNIPEG
WATER AND WASTE DEPARTMENT
ENGINEERING DIVISION

CHARETTE ROAD RENEWAL

CONSTRUCTION STAGING PLAN

SHEET 03 OF 13

CITY DRAWING NUMBER
1-0400A-D0019-001

BID OPPORTUNITY: 1079-2017
CONTRACT NUMBER: N/A

FILE PATH: U:\FMS\17-0107-010\
FILE NAME: 17-0107-010_CONST STAGING.dwg